THIS DRAWING IS UNPUBLISHED. RELEASED FOR PUBLICATION –,– .
© COPYRIGHT – By – ALL RIGHTS RESERVED.

LOC	DIST
J	—

REVISIONS 変更

P	LTR	DESCRIPTION	DATE	DWN	APVD
	H3	REVISED PER ECO-11-005030	30MAR11	RK	HMR

	SHINAGAWA SHOKO PN	PN	REMARK
1	OBSOLETE	215032-1	~~2-170823-9~~	SEE 7 OF 13
		246225	2-170823-8	SEE 2 OF 13
1	OBSOLETE	238035-3	~~2-170823-7~~	SEE 10 OF 13
	OBSOLETE	235818	2-170823-5	SEE 12 OF 13
		234018-4	2-170823-4	SEE 13 OF 13
	OBSOLETE	234025-1	2-170823-3	
	1 OBSOLETE	234030-1	~~2-170823-2~~	
	1 OBSOLETE	230032-1	~~2-170823-1~~	SEE 9 OF 13
		238035-2	2-170823-0	SEE 10 OF 13
		238035-1	1-170823-9	
		238032-1	1-170823-8	
1	OBSOLETE	238020-1	~~1-170823-7~~	
		238038	1-170823-6	
		238035	1-170823-5	
		235825-1	1-170823-4	SEE 12 OF 13
		235822	1-170823-3	
		234018-2	1-170823-2	SEE 13 OF 13
		234018-1	1-170823-1	
		234030	1-170823-0	
		234018	170823-9	
		234016	170823-8	
1	OBSOLETE	238060	~~170823-7~~	SEE 10 OF 13
		238048	170823-6	
		238032	170823-4	
		238020	170823-3	
		238025	170823-2	
		234025	170823-1	SEE 13 OF 13

	SHINAGAWA SHOKO PN	PN	REMARK
	24623204	5-170823-8	SEE 2 OF 13
1 OBSOLETE	248550	~~5-170823-7~~	SEE 3 OF 13
	246230	~~5-170823-6~~	SEE 2 OF 13
	234025-4	~~5-170823-4~~	SEE 13 OF 13
OBSOLETE	234028	5-170823-3	
OBSOLETE	224222	5-170823-1	SEE 8 OF 13
1 OBSOLETE	246232-1	~~5-170823-0~~	SEE 2 OF 13
OBSOLETE	238040	4-170823-9	SEE 10 OF 13
OBSOLETE	238025-2	4-170823-8	
OBSOLETE	238025-1	4-170823-7	
1 OBSOLETE	234025-3	~~4-170823-6~~	SEE 13 OF 13
OBSOLETE	234025-2	4-170823-5	
OBSOLETE	248525	4-170823-4	SEE 3 OF 13
1 OBSOLETE	215025W	~~4-170823-3~~	SEE 6 OF 13
OBSOLETE	236525W	4-170823-2	SEE 5 OF 13
	236525	4-170823-1	SEE 11 OF 13
OBSOLETE	234025W	4-170823-0	SEE 5 OF 13
	246232	3-170823-8	SEE 2 OF 13
OBSOLETE	230025W	3-170823-7	SEE 4 OF 13
OBSOLETE	238025W	3-170823-6	SEE 5 OF 13
1 OBSOLETE	215028	~~3-170823-5~~	SEE 7 OF 13
	224228	~~3-170823-4~~	SEE 8 OF 13
	215032W	~~3-170823-3~~	SEE 6 OF 13
OBSOLETE	238032-3	3-170823-2	SEE 10 OF 13
OBSOLETE	238032-2	3-170823-1	

PN	REMARK
X-170892-X	SEE 170892
X-170893-X	SEE 170893
X-170887-X	SEE 170887
X-170889-X	SEE 170889
X-170888-X	SEE 170888
X-170890-X	SEE 170890
X-170891-X	SEE 170891

1 OBSOLETE PARTS: OBSOLETE CIS STREAMLINING PER D.RENAUD/D.SINISI

THIS DRAWING IS A CONTROLLED DOCUMENT.

DIMENSIONS: 単位： 粍 mm

TOLERANCES UNLESS OTHERWISE SPECIFIED: 一般公差

0 PLC ± –
1 PLC ± –
2 PLC ± –
3 PLC ± –
4 PLC ± –
ANGLES ± –

MATERIAL 材料 –

FINISH 仕上 –

DWN	A. YAMAGUCHI	31AUG00
CHK	D. MATSUURA	31AUG00
APVD	K. BETSUI	31AUG00

PRODUCT SPEC 製品規格 –

APPLICATION SPEC 取付適用規格 –

WEIGHT –

CUSTOMER DRAWING

TE Connectivity

NAME 名称: INSULATION SLEEVE

SIZE	CAGE CODE	DRAWING NO 番号	RESTRICTED TO
A3	00779	C-170823	–


SCALE 尺度	SHEET	REV
1:1	1 OF 13	H3

THIS DRAWING IS A CONTROLLED DOCUMENT.

LOC	DIST
J	—

REVISIONS 変更

P	LTR	DESCRIPTION	DATE	DWN	APVD
	—	SEE SHEET 1	—	—	—

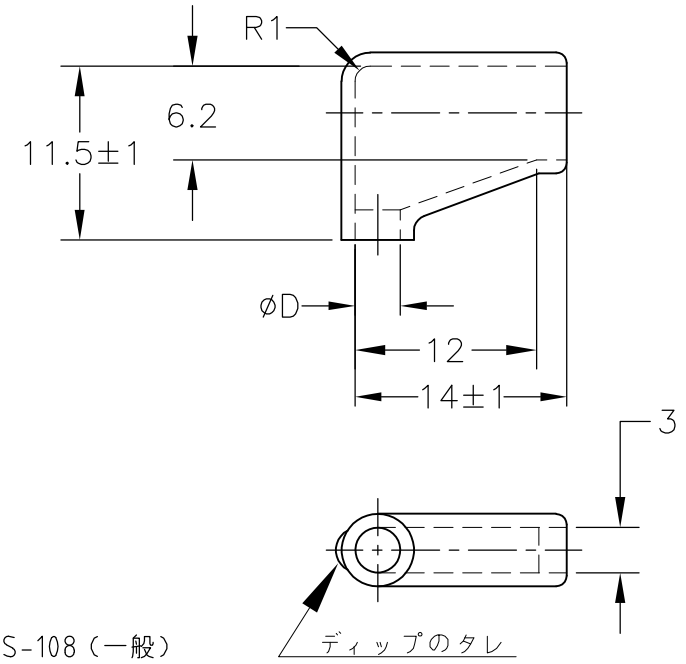

1. 材質：SS-108（一般）
2. 一般公差：±0.5
3. 適用製品規格は無し
4. 品川商工発行のカタログと本図で寸法が異なる場合は本図を優先する。
5. この製品の名称は旗型コネクトスリーブ187シリーズ

1. MATERIAL:SS-108(GENERAL)
2. GENERAL TOLERANCE: ±0.5
3. APPLICABLE PRODUCT SPEC NOT AVAILABLE
4. IN THE EVENT OF CONFLICT BETWEEN THE REQUIREMENTS OF THIS CUSTOMER DRAWING AND THE SHINAGAWA SHOKO CO LTD CATALOG THIS CUSTOMER DRAWING SHALL TAKE PRECEDENCE
5. THIS PRODUCT NAME FLAG TYPE CONNECT SLEEVE FOR 187 SERIES
6. OBSOLETE PARTS: OBSOLETE CIS STREAMLINING PER D.RENAUD/D.SINISI

COLOR	THICKNESS	øD	SHINAGAWA SHOKO PN	PART NUMBER
BLACK	$1^{+0.3}_{-0.2}$	3.2	24623204	5-170823-8
CLEAR		3	246230	~~5-170823-6~~
		3.2	246232-1	~~5-170823-0~~
		3.2	246232	3-170823-8
		2.5	246225	2-170823-8

6 OBSOLETE

THIS DRAWING IS UNPUBLISHED. © COPYRIGHT — By — RELEASED FOR PUBLICATION —,—. ALL RIGHTS RESERVED.

DIMENSIONS: 単位： 粍 mm

TOLERANCES UNLESS OTHERWISE SPECIFIED: 一般公差

0 PLC	± —
1 PLC	± —
2 PLC	± —
3 PLC	± —
4 PLC	± —
ANGLES	± —

DWN A. YAMAGUCHI 31AUG00
CHK D. MATSUURA 31AUG00
APVD K. BETSUI 31AUG00
PRODUCT SPEC 製品規格 —
APPLICATION SPEC 取付適用規格 —
WEIGHT —

MATERIAL 材料 — FINISH 仕上 —

TE Connectivity

NAME 名称 INSULATION SLEEVE

SIZE	CAGE CODE	DRAWING NO 番号	RESTRICTED TO
A4	00779	C-170823	—


CUSTOMER DRAWING | SCALE 尺度 2:1 | SHEET 2 OF 13 | REV H3

THIS DRAWING IS A CONTROLLED DOCUMENT.

LOC	DIST
J	—

REVISIONS 変更

P	LTR	DESCRIPTION	DATE	DWN	APVD
	—	SEE SHEET 1	—	—	—

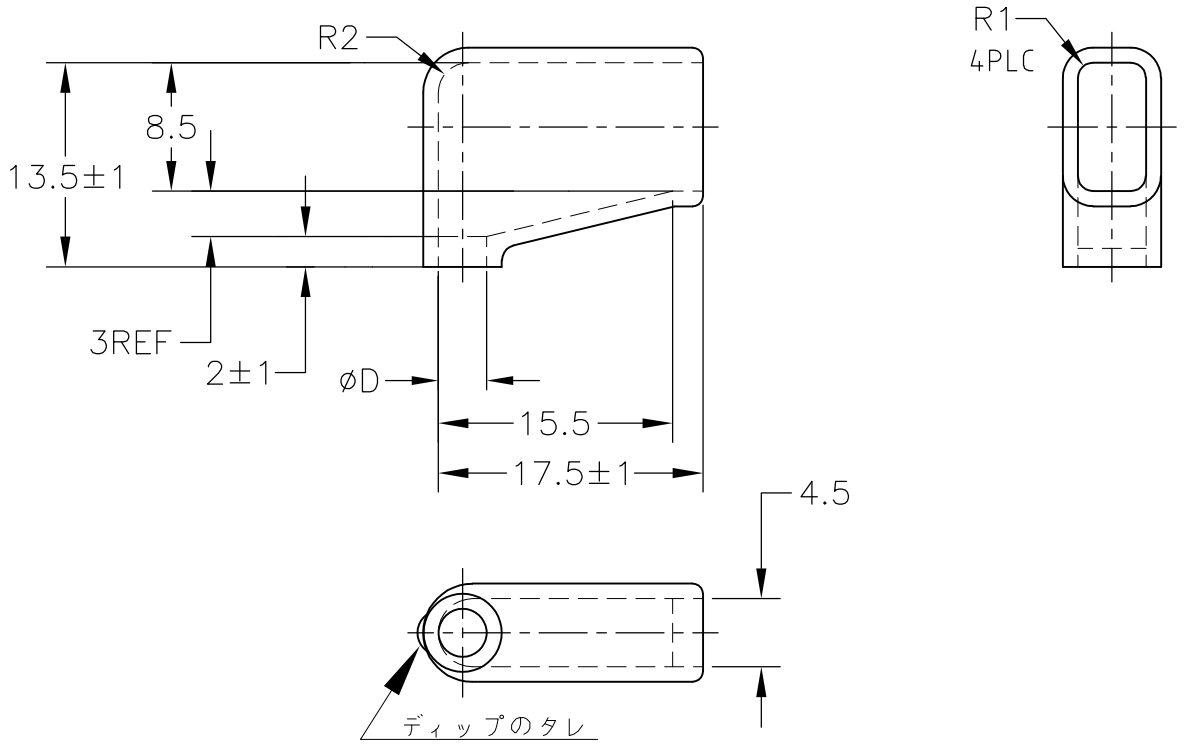

1. 材質：SS-108（一般）
2. 一般公差：±0.5
3. 適用製品規格は無し
4. 品川商工発行のカタログと本図で寸法が異なる場合は本図を優先する。
5. この製品の名称は旗型コネクトスリーブ250シリーズ

1. MATERIAL:SS-108(GENERAL)
2. GENERAL TOLERANCE: ±0.5
3. APPLICABLE PRODUCT SPEC NOT AVAILABLE
4. IN THE EVENT OF CONFLICT BETWEEN THE REQUIREMENTS OF THIS CUSTOMER DRAWING AND THE SHINAGAWA SHOKO CO LTD CATALOG THIS CUSTOMER DRAWING SHALL TAKE PRECEDENCE
5. THIS PRODUCT NAME FLAG TYPE CONNECT SLEEVE FOR 250 SERIES
6. OBSOLETE PARTS: OBSOLETE CIS STREAMLINING PER D.RENAUD/D.SINISI

	COLOR	THICKNESS	øD	SHINAGAWA SHOKO PN	PART NUMBER
6 OBSOLETE	CLEAR	1±0.3	5	248550	~~5-170823-7~~
OBSOLETE			2.5	248525	4-170823-4

THIS DRAWING IS UNPUBLISHED. © COPYRIGHT — By — RELEASED FOR PUBLICATION —,—. ALL RIGHTS RESERVED.

DIMENSIONS: 単位： 粍 mm

TOLERANCES UNLESS OTHERWISE SPECIFIED: 一般公差

0 PLC	± —
1 PLC	± —
2 PLC	± —
3 PLC	± —
4 PLC	± —
ANGLES	± —

DWN A. YAMAGUCHI 31AUG00
CHK D. MATSUURA 31AUG00
APVD K. BETSUI 31AUG00
PRODUCT SPEC 製品規格 —
APPLICATION SPEC 取付適用規格 —
WEIGHT —

MATERIAL 材料 —
FINISH 仕上 —

TE Connectivity

NAME 名称 INSULATION SLEEVE

SIZE	CAGE CODE	DRAWING NO 番号	RESTRICTED TO
A4	00779	C-170823	—


CUSTOMER DRAWING | SCALE 尺度 2:1 | SHEET 3 OF 13 | REV H3

THIS DRAWING IS A CONTROLLED DOCUMENT.

LOC	DIST
J	—

REVISIONS 変更

P	LTR	DESCRIPTION	DATE	DWN	APVD
	—	SEE SHEET 1	—	—	—

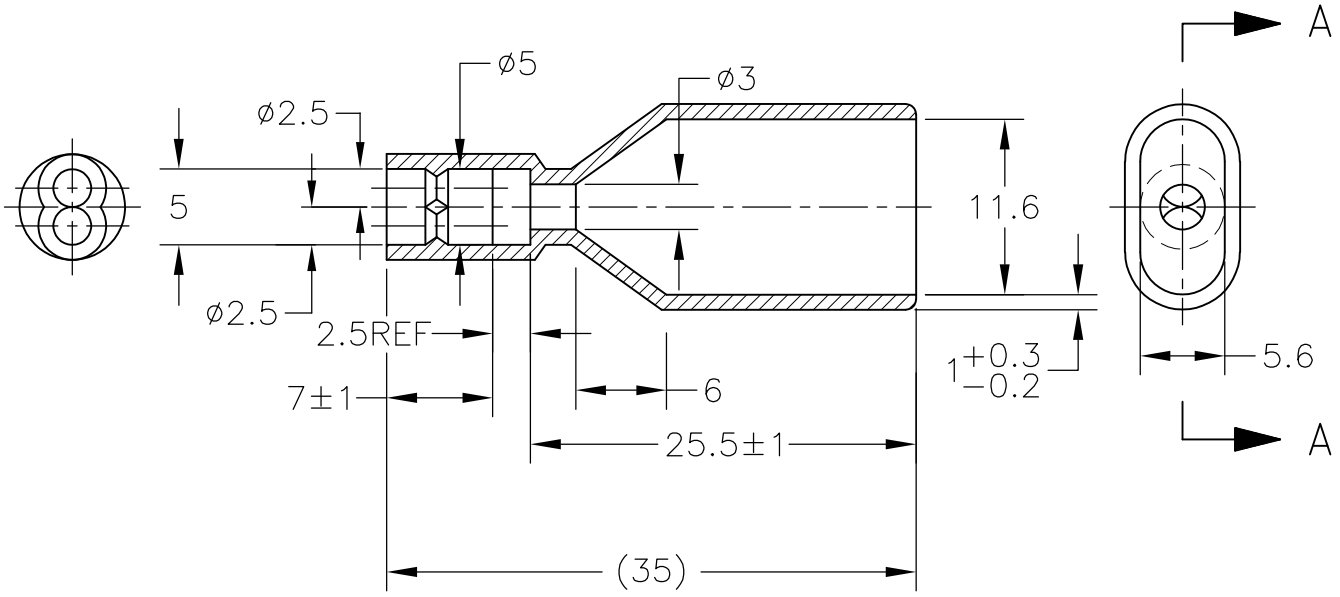

A-A

1. 材質：SS-108（一般）
2. 一般公差：±0.5
3. 適用製品規格は無し
4. 品川商工発行のカタログと本図で寸法が異なる場合は本図を優先する。
5. この製品の名称はコネクトスリーブAMP00シリーズ

1. MATERIAL:SS-108(GENERAL)
2. GENERAL TOLERANCE : ±0.5
3. APPLICABLE PRODUCT SPEC NOT AVAILABLE
4. IN THE EVENT OF CONFLICT BETWEEN THE REQUIREMENTS OF THIS CUSTOMER DRAWING AND THE SHINAGAWA SHOKO CO LTD CATALOG THIS CUSTOMER DRAWING SHALL TAKE PRECEDENCE
5. THIS PRODUCT NAME FLAG TYPE CONNECT SLEEVE AMP00 SERIES

OBSOLETE	CLEAR	230025W	3-170823-7
	COLOR	4 SHINAGAWA SHOKO PN	PART NUMBER

THIS DRAWING IS UNPUBLISHED. RELEASED FOR PUBLICATION -,-,-
© COPYRIGHT - By -
ALL RIGHTS RESERVED.

DIMENSIONS: 単位： 耗 mm

TOLERANCES UNLESS OTHERWISE SPECIFIED: 一般公差

0 PLC	± –
1 PLC	± –
2 PLC	± –
3 PLC	± –
4 PLC	± –
ANGLES	± –

DWN	A. YAMAGUCHI	31AUG00
CHK	D. MATSUURA	31AUG00
APVD	K. BETSUI	31AUG00

PRODUCT SPEC 製品規格 —

APPLICATION SPEC 取付適用規格 —

WEIGHT —

MATERIAL 材料 –

FINISH 仕上 –

TE Connectivity

NAME 名称 INSULATION SLEEVE

SIZE	CAGE CODE	DRAWING NO 番号	RESTRICTED TO
A4	00779	C-170823	—

CUSTOMER DRAWING


SCALE 尺度	SHEET	REV
2:1	4 OF 13	H3

THIS DRAWING IS A CONTROLLED DOCUMENT.

LOC	DIST
J	—

REVISIONS

P	LTR	DESCRIPTION	DATE	DWN	APVD
	—	SEE SHEET 1	—	—	—

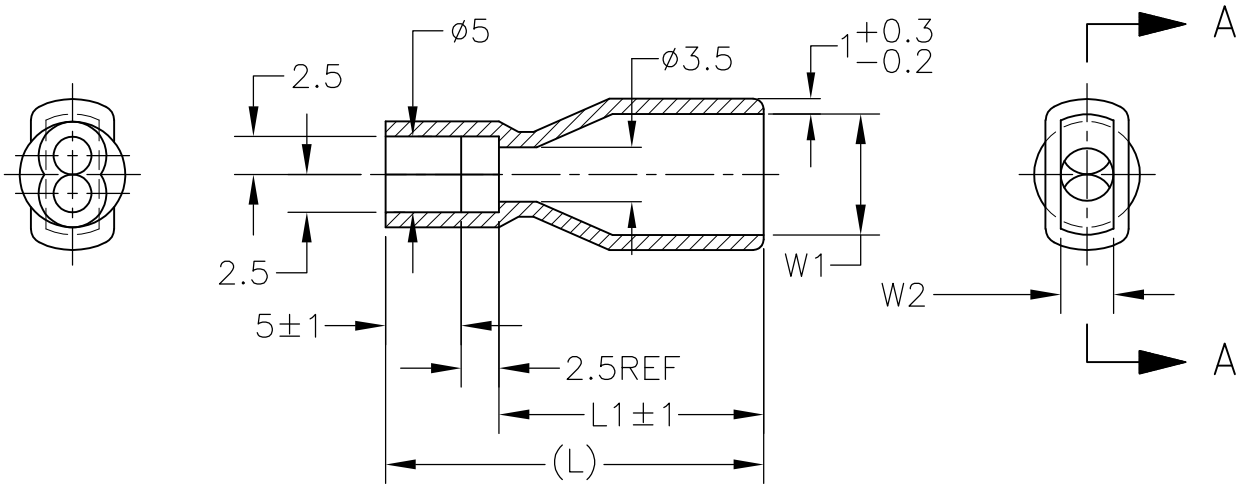

A-A

1. 材質：SS-108（一般）
2. 一般公差：±0.5
3. 適用製品規格は無し
4. 品川商工発行のカタログと本図で寸法が異なる場合は本図を優先する。
5. この製品の名称はコネクトスリーブAMP00シリーズ

1. MATERIAL:SS-108(GENERAL)
2. GENERAL TOLERANCE: ±0.5
3. APPLICABLE PRODUCT SPEC NOT AVAILABLE
4. IN THE EVENT OF CONFLICT BETWEEN THE REQUIREMENTS OF THIS CUSTOMER DRAWING AND THE SHINAGAWA SHOKO CO LTD CATALOG THIS CUSTOMER DRAWING SHALL TAKE PRECEDENCE
5. THIS PRODUCT NAME FLAG TYPE CONNECT SLEEVE AMP00 SERIES

COLOR	L	L1	W2	W1	④ SHINAGAWA SHOKO PN	PART NUMBER
OBSOLETE	23	15.5	3	6.5	236525W	4-170823-2
OBSOLETE	21	13.5		4	234025W	4-170823-0
OBSOLETE	25	17.5	3.5	8	238025W	3-170823-6
CLEAR						

RELEASED FOR PUBLICATION - , - -
ALL RIGHTS RESERVED.
© COPYRIGHT - By -
THIS DRAWING IS UNPUBLISHED.

DIMENSIONS: 単位： 粍 mm

TOLERANCES UNLESS OTHERWISE SPECIFIED: 一般公差

0 PLC	± –
1 PLC	± –
2 PLC	± –
3 PLC	± –
4 PLC	± –
ANGLES	± –

DWN A. YAMAGUCHI 31AUG00
CHK D. MATSUURA 31AUG00
APVD K. BETSUI 31AUG00
PRODUCT SPEC 製品規格 —
APPLICATION SPEC 取付適用規格 —
WEIGHT —

MATERIAL 材料 –
FINISH 仕上 –

TE Connectivity

NAME 名称 INSULATION SLEEVE

SIZE	CAGE CODE	DRAWING NO 番号	RESTRICTED TO
A4	00779	C-170823	—

CUSTOMER DRAWING


SCALE 尺度 2:1 SHEET 5 OF 13 REV H3

THIS DRAWING IS A CONTROLLED DOCUMENT.

LOC	DIST
J	—


REVISIONS 変更

P	LTR	DESCRIPTION	DATE	DWN	APVD
	—	SEE SHEET 1	—	—	—

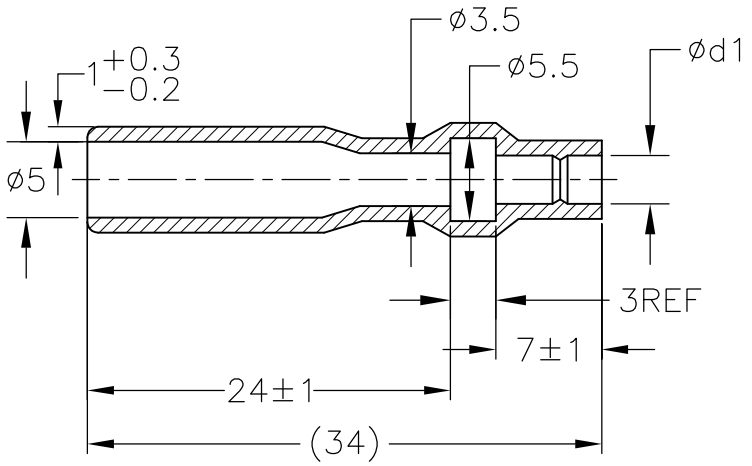


B-B

ROTATED CW 90°

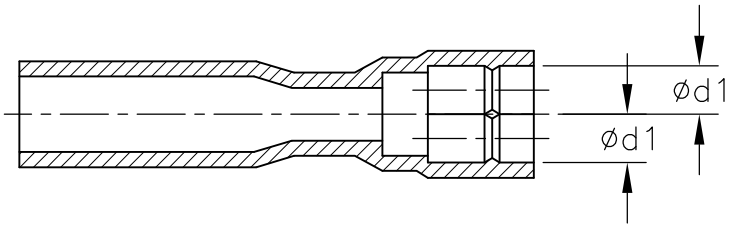

A-A

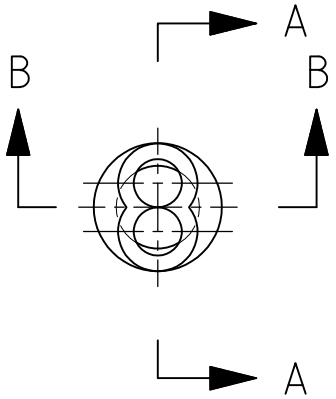

1. 材質：SS-108（一般）
2. 一般公差：±0.5
3. 適用製品規格は無し
4. 品川商工発行のカタログと本図で寸法が異なる場合は本図を優先する。
5. この製品の名称はコネクトスリーブ 5DIAシリーズシュワープラグ リセプタクル

1. MATERIAL:SS-108(GENERAL)
2. GENERAL TOLERANCE: ±0.5
3. APPLICABLE PRODUCT SPEC NOT AVAILABLE
4. IN THE EVENT OF CONFLICT BETWEEN THE REQUIREMENTS OF THIS CUSTOMER DRAWING AND THE SHINAGAWA SHOKO CO LTD CATALOG THIS CUSTOMER DRAWING SHALL TAKE PRECEDENCE
5. THIS PRODUCT NAME : CONNECT SLEEVE 5DIA SERIES SHUR PLUG RECEPTACLE
6. OBSOLETE PARTS: OBSOLETE CIS STREAMLINING PER D.RENAUD/D.SINISI

6 OBSOLETE	CLEAR	2.5	215025W	~~4-170823-3~~
		3.2	215032W	~~3-170823-3~~
	COLOR	ød1	4 SHINAGAWA SHOKO PN	PART NUMBER

THIS DRAWING IS UNPUBLISHED. © COPYRIGHT — By — ALL RIGHTS RESERVED. RELEASED FOR PUBLICATION -,- -

DIMENSIONS: 単位： 粍 mm

TOLERANCES UNLESS OTHERWISE SPECIFIED: 一般公差

0 PLC	± —
1 PLC	± —
2 PLC	± —
3 PLC	± —
4 PLC	± —
ANGLES	± —

DWN A. YAMAGUCHI 31AUG00
CHK D. MATSUURA 31AUG00
APVD K. BETSUI 31AUG00
PRODUCT SPEC 製品規格 —
APPLICATION SPEC 取付適用規格 —
WEIGHT —

MATERIAL 材料 —
FINISH 仕上 —

TE Connectivity

NAME 名称 INSULATION SLEEVE

SIZE	CAGE CODE	DRAWING NO 番号	RESTRICTED TO
A4	00779	C-170823	—

CUSTOMER DRAWING


SCALE 尺度 2:1 SHEET 6 OF 13 REV H3

THIS DRAWING IS A CONTROLLED DOCUMENT.

LOC	DIST
J	—

REVISIONS 変更

P	LTR	DESCRIPTION	DATE	DWN	APVD
	–	SEE SHEET 1	–	—	—

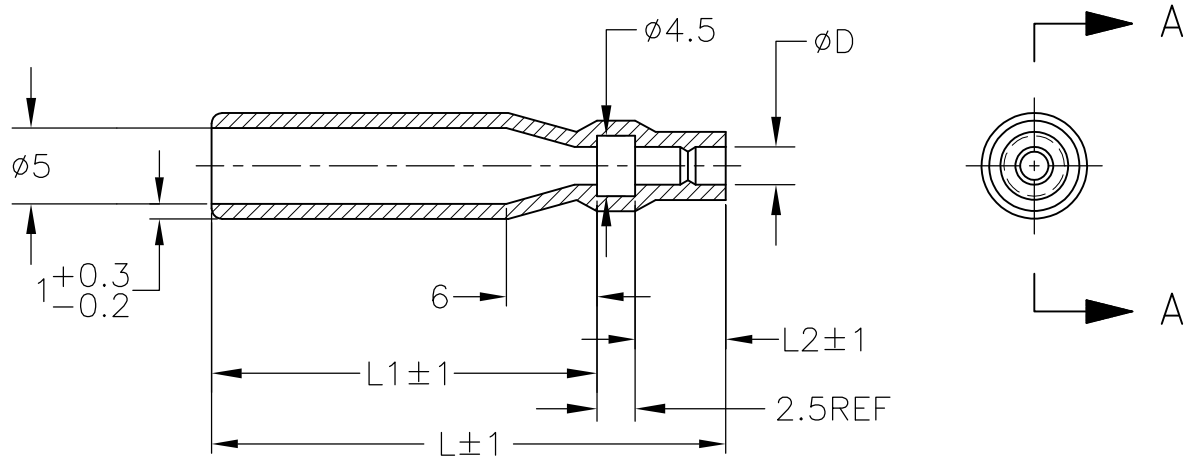

A-A

1. 材質：SS-108（一般）
2. 一般公差：±0.5
3. 適用製品規格は無し
4. 品川商工発行のカタログと本図で寸法が異なる場合は本図を優先する。
5. この製品の名称はコネクトスリーブ 5DIA シリーズ シュワープラグリセプタクル

1. MATERIAL:SS-108(GENERAL)
2. GENERAL TOLERANCE: ±0.5
3. APPLICABLE PRODUCT SPEC NOT AVAILABLE
4. IN THE EVENT OF CONFLICT BETWEEN THE REQUIREMENTS OF THIS CUSTOMER DRAWING AND THE SHINAGAWA SHOKO CO LTD CATALOG THIS CUSTOMER DRAWING SHALL TAKE PRECEDENCE
5. THIS PRODUCT NAME FLAG TYPE CONNECT SLEEVE 5DIA SERIES SHUR PLUG RECEPTACLE
6. OBSOLETE PARTS: OBSOLETE CIS STREAMLINING PER D.RENAUD/D.SINISI

6 OBSOLETE	CLEAR	33	6	24.5	2.8	215028	~~3-170823-5~~
		47	7	37.5	3.2	215032-1	~~2-170823-9~~
	COLOR	L	L2	L1	ø D	4 SHINAGAWA SHOKO PN	PART NUMBER

THIS DRAWING IS UNPUBLISHED. © COPYRIGHT – By – ALL RIGHTS RESERVED. RELEASED FOR PUBLICATION –,– .

DIMENSIONS: 単位： 粍 mm

TOLERANCES UNLESS OTHERWISE SPECIFIED: 一般公差

0 PLC	± –
1 PLC	± –
2 PLC	± –
3 PLC	± –
4 PLC	± –
ANGLES	± –

DWN	A. YAMAGUCHI	31AUG00
CHK	D. MATSUURA	31AUG00
APVD	K. BETSUI	31AUG00

PRODUCT SPEC 製品規格 —

APPLICATION SPEC 取付適用規格 —

WEIGHT —

MATERIAL 材料 –

FINISH 仕上 –

TE Connectivity

NAME 名称 INSULATION SLEEVE

SIZE	CAGE CODE	DRAWING NO 番号	RESTRICTED TO
A4	00779	C-170823	—

CUSTOMER DRAWING


SCALE 尺度 2:1 SHEET 7 OF 13 REV H3

THIS DRAWING IS A CONTROLLED DOCUMENT.

LOC	DIST
J	—

REVISIONS 変更

P	LTR	DESCRIPTION	DATE	DWN	APVD
	—	SEE SHEET 1	—	—	—

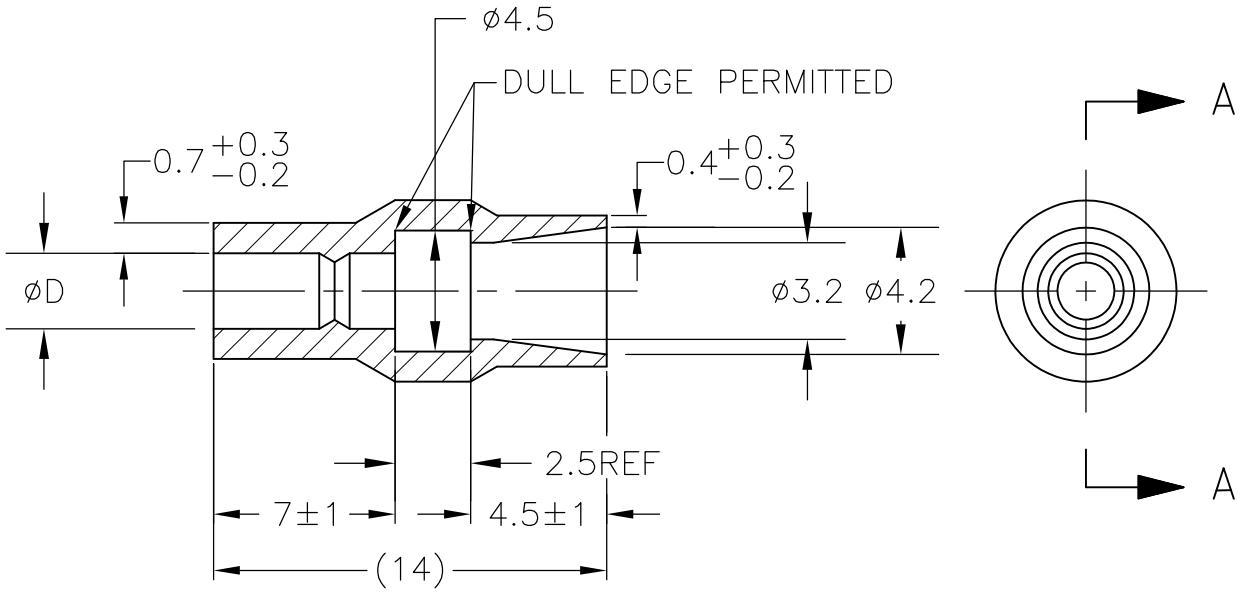

A-A

1. 材質：SS-108（一般）
2. 一般公差：±0.5
3. 適用製品規格は無し
4. 品川商工発行のカタログと本図で寸法が異なる場合は本図を優先する。
5. この製品の名称はコネクトスリーブ 5DIAシリーズシュワープラグ

1. MATERIAL:SS-108(GENERAL)
2. GENERAL TOLERANCE: ±0.5
3. APPLICABLE PRODUCT SPEC NOT AVAILABLE
4. IN THE EVENT OF CONFLICT BETWEEN THE REQUIREMENTS OF THIS CUSTOMER DRAWING AND THE SHINAGAWA SHOKO CO LTD CATALOG THIS CUSTOMER DRAWING SHALL TAKE PRECEDENCE
5. THIS PRODUCT NAME CONNECT SLEEVE 5DIA SERIES SHUR PLUG
6. OBSOLETE PARTS: OBSOLETE CIS STREAMLINING PER D.RENAUD/D.SINISI

	COLOR	ø D	④ SHINAGAWA SHOKO PN	PART NUMBER
OBSOLETE	CLEAR	2.2	224222	5-170823-1
⑥ OBSOLETE		2.8	224228	~~3-170823-4~~

RELEASED FOR PUBLICATION -,- -
ALL RIGHTS RESERVED.
© COPYRIGHT - By -
THIS DRAWING IS UNPUBLISHED.

DIMENSIONS: 単位： 粍 mm

TOLERANCES UNLESS OTHERWISE SPECIFIED: 一般公差

0 PLC	± –
1 PLC	± –
2 PLC	± –
3 PLC	± –
4 PLC	± –
ANGLES	± –

DWN A. YAMAGUCHI 31AUG00
CHK D. MATSUURA 31AUG00
APVD K. BETSUI 31AUG00
PRODUCT SPEC 製品規格 —
APPLICATION SPEC 取付適用規格 —
WEIGHT —

MATERIAL 材料 –
FINISH 仕上 –

TE Connectivity

NAME 名称 INSULATION SLEEVE

SIZE	CAGE CODE	DRAWING NO 番号	RESTRICTED TO
A4	00779	C-170823	—

CUSTOMER DRAWING


SCALE 尺度 4:1 SHEET 8 OF 13 REV H3

THIS DRAWING IS A CONTROLLED DOCUMENT.

LOC	DIST
J	—

REVISIONS 変更

P	LTR	DESCRIPTION	DATE	DWN	APVD
	—	SEE SHEET 1	—	—	—

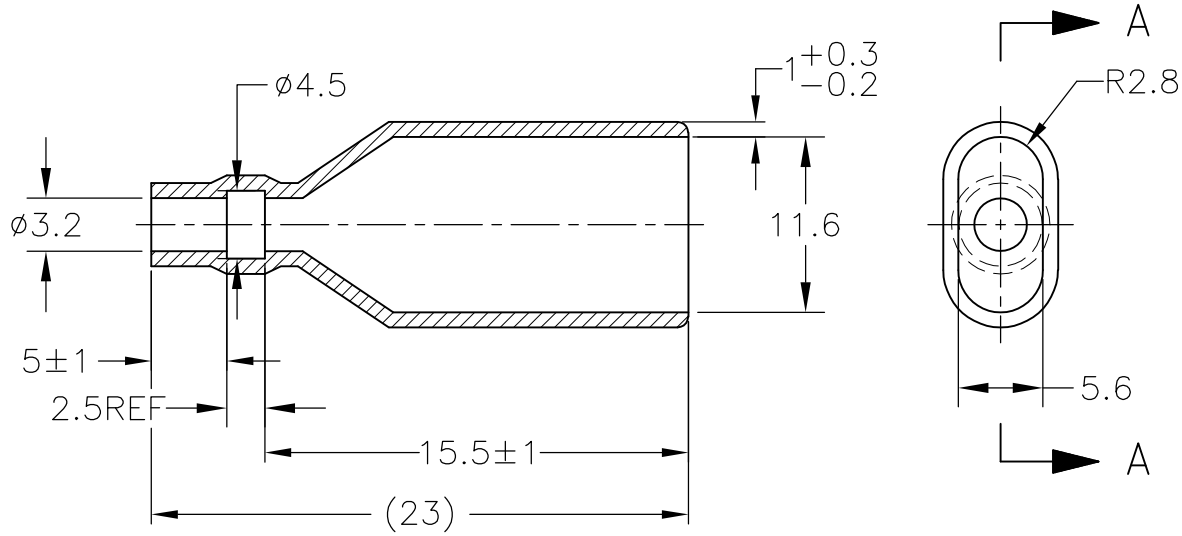

A-A

1. 材質：SS-108（一般）
2. 一般公差：±0.5
3. 適用製品規格は無し
4. 品川商工発行のカタログと本図で寸法が異なる場合は本図を優先する。
5. この製品の名称はコネクトスリーブAMP00シリーズ

1. MATERIAL:SS-108(GENERAL)
2. GENERAL TOLERANCE: ±0.5
3. APPLICABLE PRODUCT SPEC NOT AVAILABLE
4. IN THE EVENT OF CONFLICT BETWEEN THE REQUIREMENTS OF THIS CUSTOMER DRAWING AND THE SHINAGAWA SHOKO CO LTD CATALOG THIS CUSTOMER DRAWING SHALL TAKE PRECEDENCE
5. THIS PRODUCT NAME FLAG TYPE CONNECT SLEEVE AMP00 SERIES
6. OBSOLETE PARTS: OBSOLETE CIS STREAMLINING PER D.RENAUD/D.SINISI

6 OBSOLETE	CLEAR	230032-1	~~2-170823-1~~
	COLOR	4 SHINAGAWA SHOKO PN	PART NUMBER

THIS DRAWING IS UNPUBLISHED. RELEASED FOR PUBLICATION -,-,-
© COPYRIGHT - By -
ALL RIGHTS RESERVED.

DIMENSIONS: 単位： 粍 mm

TOLERANCES UNLESS OTHERWISE SPECIFIED: 一般公差

0 PLC	± –
1 PLC	± –
2 PLC	± –
3 PLC	± –
4 PLC	± –
ANGLES	± –

DWN	A. YAMAGUCHI 31AUG00
CHK	D. MATSUURA 31AUG00
APVD	K. BETSUI 31AUG00
PRODUCT SPEC 製品規格	—
APPLICATION SPEC 取付適用規格	—
WEIGHT	—

MATERIAL 材料 –

FINISH 仕上 –

TE Connectivity

NAME 名称 INSULATION SLEEVE

SIZE	CAGE CODE	DRAWING NO 番号	RESTRICTED TO
A4	00779	C-170823	—

CUSTOMER DRAWING


SCALE 尺度 2:1 SHEET 9 OF 13 REV H3

THIS DRAWING IS UNPUBLISHED. RELEASED FOR PUBLICATION –,– .
© COPYRIGHT – By – ALL RIGHTS RESERVED.

LOC	DIST
J	—

REVISIONS 変更

P	LTR	DESCRIPTION	DATE	DWN	APVD
	–	SEE SHEET 1	–	—	—

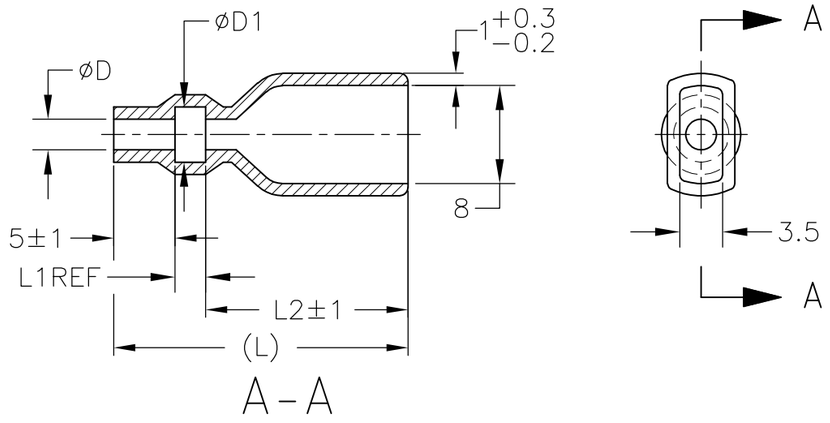

1. 材質：SS-108（一般）
2. 一般公差：±0.5
3. 適用製品規格は無し
4. 品川商工発行のカタログと本図で寸法が異なる場合は本図を優先する。

1. MATERIAL:SS-108(GENERAL)
2. GENERAL TOLERANCE：±0.5
3. APPLICABLE PRODUCT SPEC NOT AVAILABLE
4. IN THE EVENT OF CONFLICT BETWEEN THE REQUIREMENTS OF THIS CUSTOMER DRAWING AND THE SHINAGAWA SHOKO CO LTD CATALOG THIS CUSTOMER DRAWING SHALL TAKE PRECEDENCE
5. OBSOLETE PARTS: OBSOLETE CIS STREAMLINING PER D.RENAUD/D.SINISI

COLOR	L	L2	L1	ø D1	ø D	SHINAGAWA SHOKO PN	PART NUMBER
OBSOLETE	YELLOW	24	16.5	2.5	4.5	2.5	238025-2	4-170823-8
OBSOLETE	RED					2.5	238025-1	4-170823-7
OBSOLETE	CLEAR	25	17.5	3	5	4	238040	4-170823-9
OBSOLETE	BROWN	24.5	17.0	2.5	4.7	3.2	238032-3	3-170823-2
OBSOLETE	BLUE						238032-2	3-170823-1
5 OBSOLETE	CLEAR		16.5	3	4.5	3.5	238035-3	~~2-170823-7~~
		40.5	32.5				238035-2	2-170823-0
		35.5	27.5			3.5	238035-1	1-170823-9
		27	19.5	2.5	4.7	3.2	238032-1	1-170823-8
5 OBSOLETE		45	37.5	3	3.2	2	238020-1	~~1-170823-7~~
		25	17.5	2.5	5.3	3.8	238038	1-170823-6
		24	16.0	3	4.5	3.5	238035	1-170823-5
5 OBSOLETE		27	19.5	2.5	7.5	6	238060	~~170823-7~~
		25	17.5		6.3	4.8	238048	170823-6
		24	16.5		4.7	3.2	238032	170823-4
			16.0	3	3.2	2	238020	170823-3
				3	4.5	2.5	238025	170823-2

THIS DRAWING IS A CONTROLLED DOCUMENT.

DIMENSIONS: 単位： 粍 mm

TOLERANCES UNLESS OTHERWISE SPECIFIED: 一般公差

0 PLC	± –
1 PLC	± –
2 PLC	± –
3 PLC	± –
4 PLC	± –
ANGLES	± –

MATERIAL 材料 –

FINISH 仕上 –

DWN A. YAMAGUCHI	31AUG00
CHK D. MATSUURA	31AUG02
APVD K. BETSUI	31AUG02
PRODUCT SPEC 製品規格	—
APPLICATION SPEC 取付適用規格	—
WEIGHT	—

TE Connectivity

NAME 名称: INSULATION SLEEVE

SIZE	CAGE CODE	DRAWING NO 番号	RESTRICTED TO
A3	00779	C-170823	—


CUSTOMER DRAWING | SCALE 尺度 2:1 | SHEET 10 OF 13 | REV H3

THIS DRAWING IS A CONTROLLED DOCUMENT.

LOC	DIST
J	—

REVISIONS 変更

P	LTR	DESCRIPTION	DATE	DWN	APVD
	—	SEE SHEET 1	—	—	—

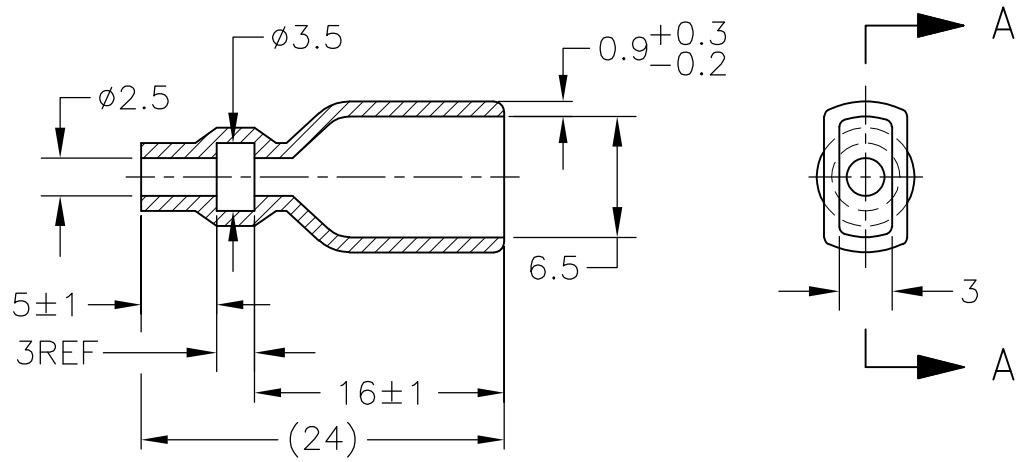

A-A

1. 材質：SS-108（一般）
2. 一般公差：±0.5
3. 適用製品規格は無し
4. 品川商工発行のカタログと本図で寸法が異なる場合は本図を優先する。
5. この製品の名称はコネクトスリーブAMP205シリーズ

1. MATERIAL:SS-108(GENERAL)
2. GENERAL TOLERANCE : ±0.5
3. APPLICABLE PRODUCT SPEC NOT AVAILABLE
4. IN THE EVENT OF CONFLICT BETWEEN THE REQUIREMENTS OF THIS CUSTOMER DRAWING AND THE SHINAGAWA SHOKO CO LTD CATALOG THIS CUSTOMER DRAWING SHALL TAKE PRECEDENCE
5. THIS PRODUCT NAME FLAG TYPE CONNECT SLEEVE AMP205 SERIES

CLEAR	236525	4-170823-1
COLOR	4 SHINAGAWA SHOKO PN	PART NUMBER

THIS DRAWING IS UNPUBLISHED. RELEASED FOR PUBLICATION -,-. -
© COPYRIGHT - By -
ALL RIGHTS RESERVED.

DIMENSIONS: 単位： 耗 mm

TOLERANCES UNLESS OTHERWISE SPECIFIED: 一般公差

0 PLC	± –
1 PLC	± –
2 PLC	± –
3 PLC	± –
4 PLC	± –
ANGLES	± –

DWN A. YAMAGUCHI 31AUG00
CHK D. MATSUURA 31AUG00
APVD K. BETSUI 31AUG00
PRODUCT SPEC 製品規格 —
APPLICATION SPEC 取付適用規格 —
WEIGHT —

MATERIAL 材料 –
FINISH 仕上 –

TE Connectivity

NAME 名称 INSULATION SLEEVE

SIZE	CAGE CODE	DRAWING NO 番号	RESTRICTED TO
A4	00779	C-170823	—

CUSTOMER DRAWING


SCALE 尺度 2:1 SHEET 11 OF 13 REV H3

THIS DRAWING IS A CONTROLLED DOCUMENT.

LOC	DIST
J	—

REVISIONS 変更

P	LTR	DESCRIPTION	DATE	DWN	APVD
	–	SEE SHEET 1	–	—	—

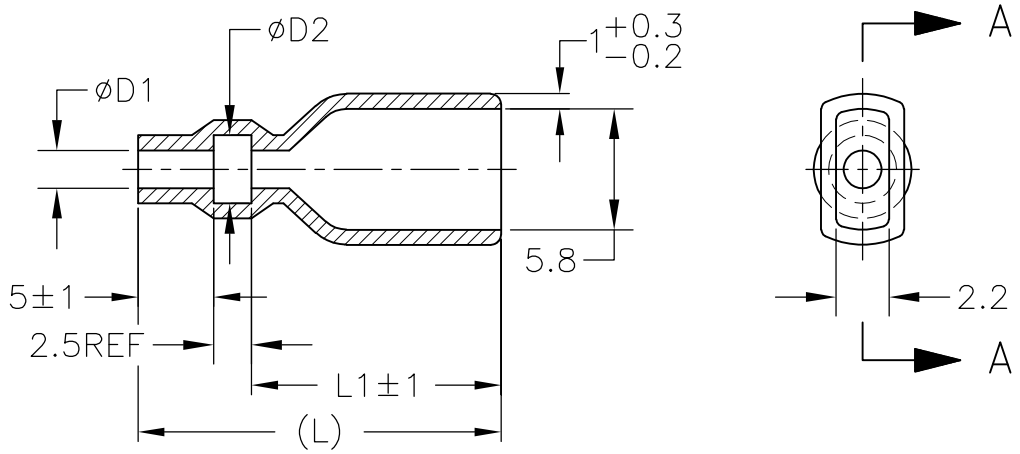

A-A

1. 材質：SS-108（一般）
2. 一般公差：±0.5
3. 適用製品規格は無し
4. 品川商工発行のカタログと本図で寸法が異なる場合は本図を優先する。
5. この製品の名称はコネクトスリーブAMP187シリーズ

1. MATERIAL:SS-108(GENERAL)
2. GENERAL TOLERANCE : ±0.5
3. APPLICABLE PRODUCT SPEC NOT AVAILABLE
4. IN THE EVENT OF CONFLICT BETWEEN THE REQUIREMENTS OF THIS CUSTOMER DRAWING AND THE SHINAGAWA SHOKO CO LTD CATALOG THIS CUSTOMER DRAWING SHALL TAKE PRECEDENCE
5. THIS PRODUCT NAME FLAG TYPE CONNECT SLEEVE AMP187 SERIES
6. OBSOLETE PARTS: OBSOLETE CIS STREAMLINING PER D.RENAUD/D.SINISI

6 OBSOLETE	CLEAR	23	15.5	3.3	1.8	235818	~~2-170823-5~~
		20	12.5	3.5	2.5	235825-1	1-170823-4
		23	15.5	3.7	2.2	235822	1-170823-3
	COLOR	L	L1	ø D2	ø D1	4 SHINAGAWA SHOKO PN	PART NUMBER

THIS DRAWING IS UNPUBLISHED. © COPYRIGHT – By – ALL RIGHTS RESERVED. RELEASED FOR PUBLICATION -,- .

DIMENSIONS: 単位： 粍 mm

TOLERANCES UNLESS OTHERWISE SPECIFIED: 一般公差

0 PLC	± –
1 PLC	± –
2 PLC	± –
3 PLC	± –
4 PLC	± –
ANGLES	± –

DWN A. YAMAGUCHI 31AUG00
CHK D. MATSUURA 31AUG00
APVD K. BETSUI 31AUG00
PRODUCT SPEC 製品規格 —
APPLICATION SPEC 取付適用規格 —
WEIGHT —

MATERIAL 材料 –
FINISH 仕上 –

TE Connectivity

NAME 名称 INSULATION SLEEVE

SIZE	CAGE CODE	DRAWING NO 番号	RESTRICTED TO
A4	00779	C-170823	—

CUSTOMER DRAWING


SCALE 尺度 2:1 SHEET 12 OF 13 REV H3

THIS DRAWING IS UNPUBLISHED. RELEASED FOR PUBLICATION –,– .
© COPYRIGHT – By – ALL RIGHTS RESERVED.

LOC	DIST
J	—

REVISIONS 変更

P	LTR	DESCRIPTION	DATE	DWN	APVD
	–	SEE SHEET 1	–	—	—

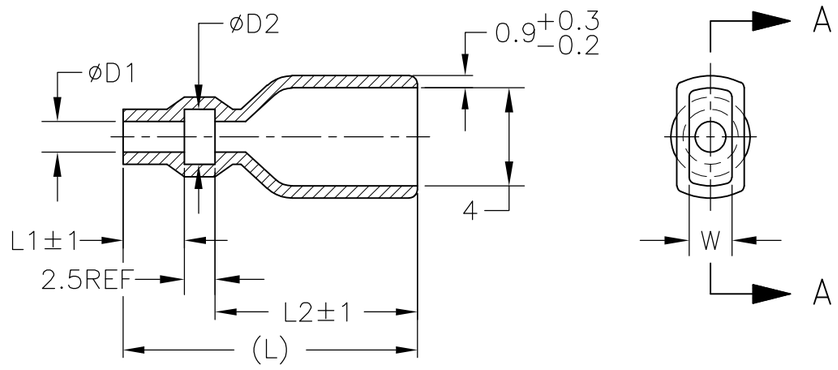

A – A

5	OBSOLETE	CLEAR	37	29.5	5	3.5	2.5	2	234025-4	~~5-170823-4~~
	OBSOLETE		21	13.5		4.3	2.8	2.1	234028	5-170823-3
5	OBSOLETE	YELLOW				3.5	2.5	2	234025-3	~~4-170823-6~~
	OBSOLETE	RED							234025-2	4-170823-5
		BLACK				3.3	1.8	2.1	234018-4	2-170823-4
	OBSOLETE	CLEAR	23	15.5		3.5	2.5		234025-1	2-170823-3
5	OBSOLETE					3.8	3	2	234030-1	~~2-170823-2~~
			30	22.5		3.4	1.8	2.1	234018-2	1-170823-2
			23	15.5					234018-1	1-170823-1
						3.8	3	2	234030	1-170823-0
			21	13.5		3.3	1.8	2.1	234018	170823-9
			18	12.5	3	2.8	1.6		234016	170823-8
			21	13.5	5	3.5	2.5	2	234025	170823-1
	COLOR		L	L2	L1	ϕ d2	ϕ d1	W	SHINAGAWA SHOKO PN	PART NUMBER

1. 材質：SS-108（一般）
2. 一般公差：±0.5
3. 適用製品規格は無し
4. 品川商工発行のカタログと本図で寸法が異なる場合は本図を優先する。

1. MATERIAL:SS-108(GENERAL)
2. GENERAL TOLERANCE：±0.5
3. APPLICABLE PRODUCT SPEC NOT AVAILABLE
4. IN THE EVENT OF CONFLICT BETWEEN THE REQUIREMENTS OF THIS CUSTOMER DRAWING AND THE SHINAGAWA SHOKO CO LTD CATALOG THIS CUSTOMER DRAWING SHALL TAKE PRECEDENCE
5. OBSOLETE PARTS: OBSOLETE CIS STREAMLINING PER D.RENAUD/D.SINISI

THIS DRAWING IS A CONTROLLED DOCUMENT.

DIMENSIONS: 単位： 粍 mm

TOLERANCES UNLESS OTHERWISE SPECIFIED: 一般公差

0 PLC	± –
1 PLC	± –
2 PLC	± –
3 PLC	± –
4 PLC	± –
ANGLES	± –

MATERIAL 材料 –

FINISH 仕上 –

DWN	A. YAMAGUCHI	31AUG00
CHK	D. MATSUURA	31AUG02
APVD	K. BETSUI	31AUG02
PRODUCT SPEC 製品規格	—	
APPLICATION SPEC 取付適用規格	—	
WEIGHT	—	

TE Connectivity

NAME 名称: INSULATION SLEEVE

SIZE	CAGE CODE	DRAWING NO 番号	RESTRICTED TO
A3	00779	C-170823	—

CUSTOMER DRAWING | SCALE 尺度 2:1 | SHEET 13 OF 13 | REV H3


Компания «ЭлектроПласт» предлагает заключение долгосрочных отношений при поставках импортных электронных компонентов на взаимовыгодных условиях!

Наши преимущества:

- Оперативные поставки широкого спектра электронных компонентов отечественного и импортного производства напрямую от производителей и с крупнейших мировых складов;
- Поставка более 17-ти миллионов наименований электронных компонентов;
- Поставка сложных, дефицитных, либо снятых с производства позиций;
- Оперативные сроки поставки под заказ (от 5 рабочих дней);
- Экспресс доставка в любую точку России;
- Техническая поддержка проекта, помощь в подборе аналогов, поставка прототипов;
- Система менеджмента качества сертифицирована по Международному стандарту ISO 9001;
- Лицензия ФСБ на осуществление работ с использованием сведений, составляющих государственную тайну;
- Поставка специализированных компонентов (Xilinx, Altera, Analog Devices, Intersil, Interpoint, Microsemi, Aeroflex, Peregrine, Syfer, Eurofarad, Texas Instrument, Miteq, Cobham, E2V, MA-COM, Hittite, Mini-Circuits,General Dynamics и др.);

Помимо этого, одним из направлений компании «ЭлектроПласт» является направление «Источники питания». Мы предлагаем Вам помощь Конструкторского отдела:

- Подбор оптимального решения, техническое обоснование при выборе компонента;
- Подбор аналогов;
- Консультации по применению компонента;
- Поставка образцов и прототипов;
- Техническая поддержка проекта;
- Защита от снятия компонента с производства.

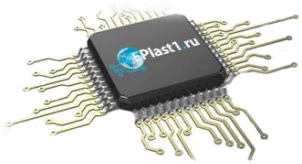

Как с нами связаться

Телефон: 8 (812) 309 58 32 (многоканальный)
Факс: 8 (812) 320-02-42
Электронная почта: org@eplast1.ru
Адрес: 198099, г. Санкт-Петербург, ул. Калинина, дом 2, корпус 4, литера А.