THIS DRAWING IS UNPUBLISHED. RELEASED FOR PUBLICATION -,- .
© COPYRIGHT - By - ALL RIGHTS RESERVED.

LOC	DIST
G	14

REVISIONS

P	LTR	DESCRIPTION	DATE	DWN	APVD
	Z2	REVISED PER ECO-11-004587	11MAR11	RK	HMR

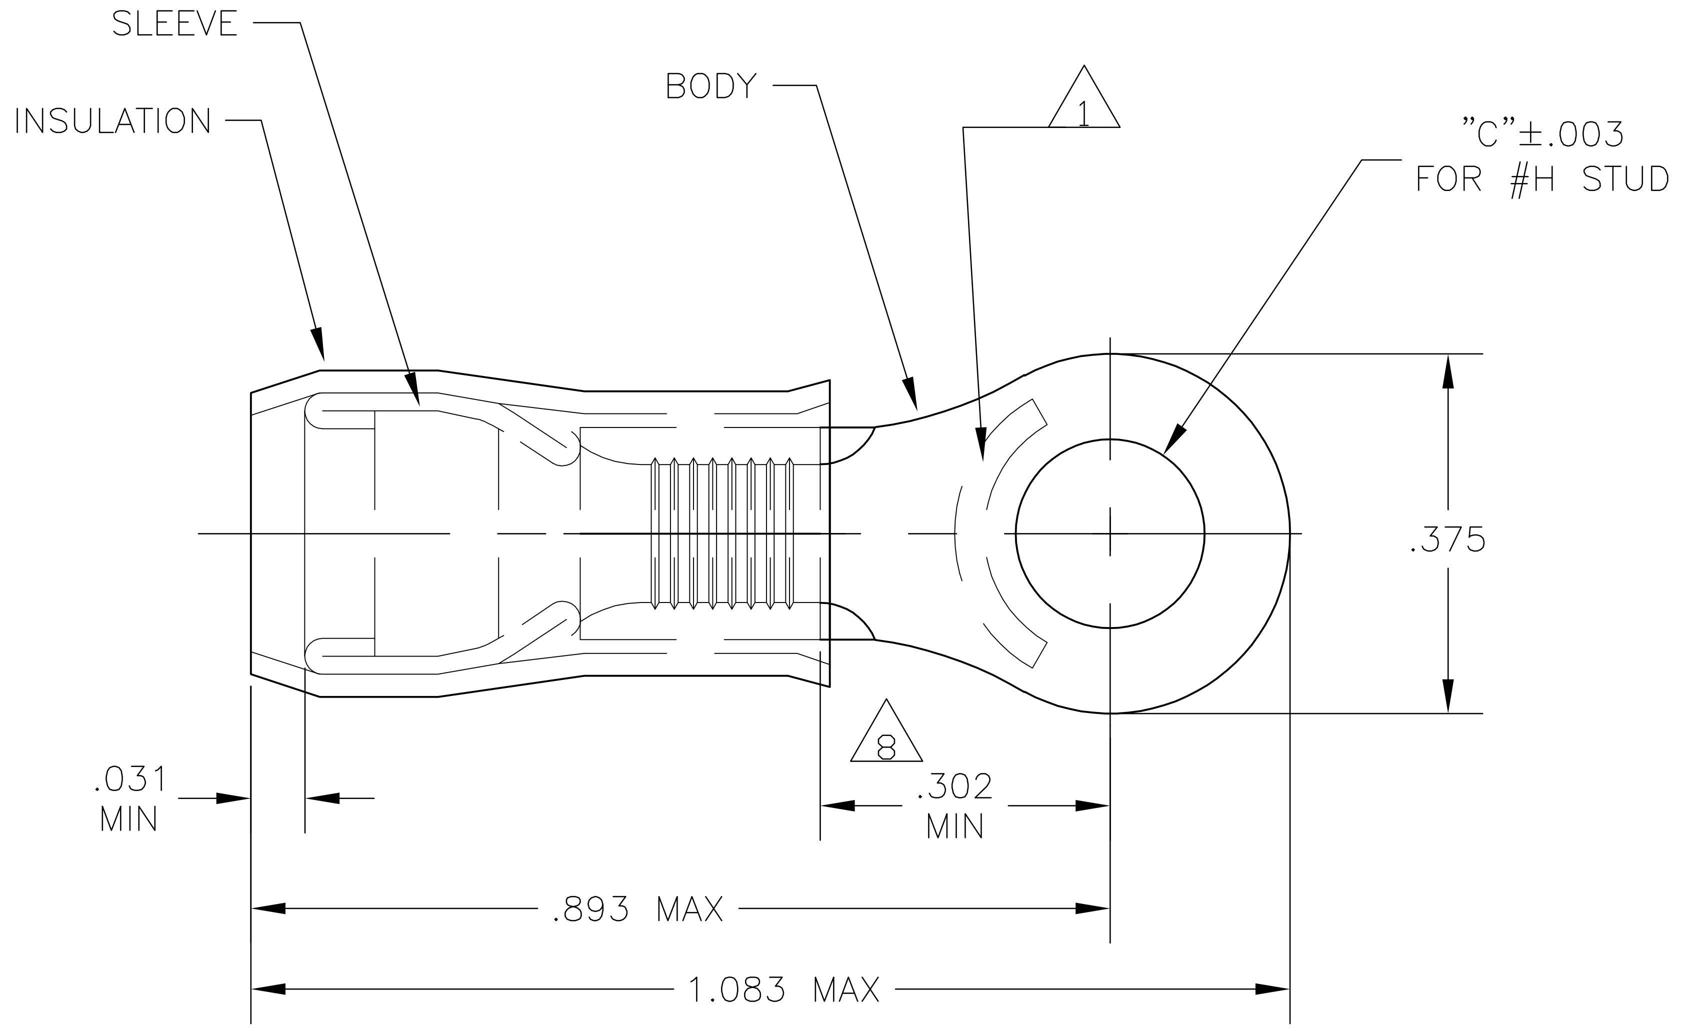

STYLE A

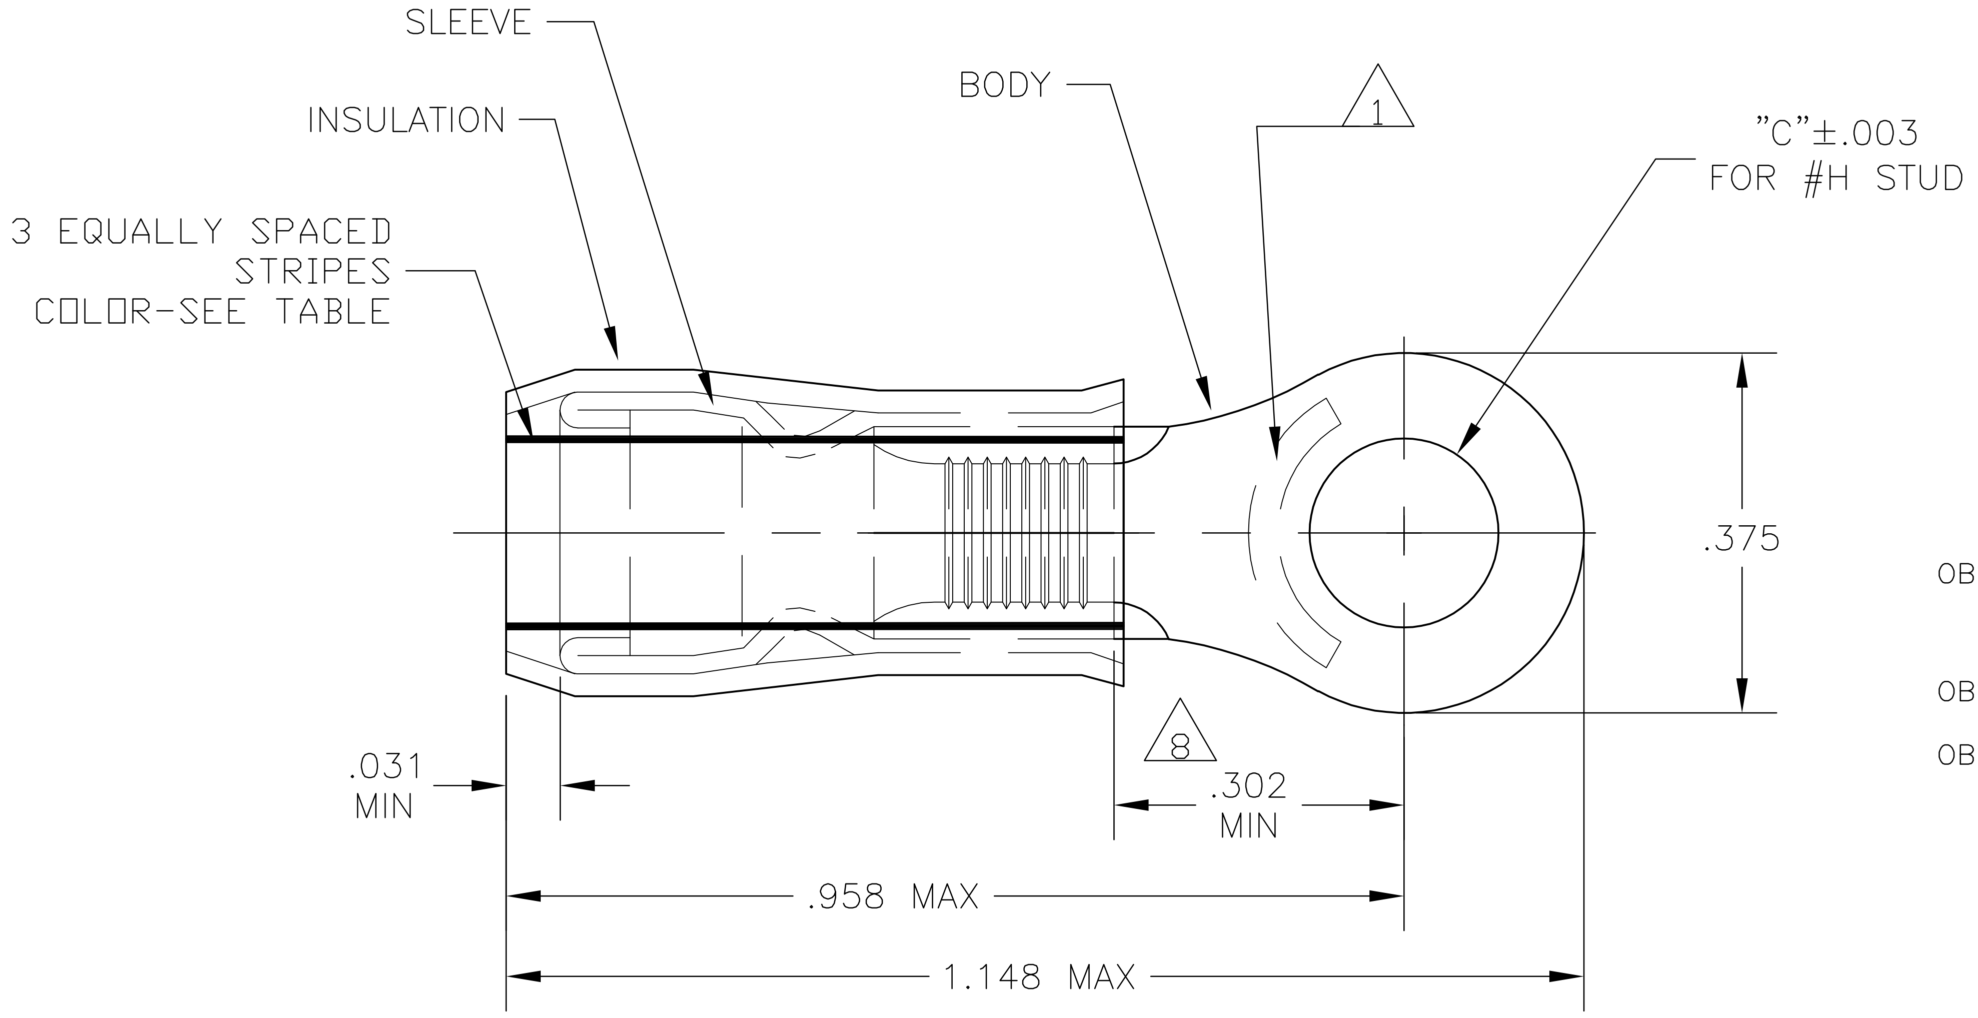

STYLE B
INSULATION RESTRICTING

△1 STAMP "AMP - SEE TABLE" APPROX AS SHOWN

2 WIRE INSULATION DIA: SEE TABLE

3 TONGUE MATERIAL THK: .039±.002

△4 BODY: TIN PLATE .000100 MIN EXT THK PER ASTM B545

△5 SLEEVE: TIN PLATE .000100 MIN EXT THK PER ASTM B545

△6 SLEEVE: NICKEL PLATE PER QQ-N-290

△7 BODY & SLEEVE- CU PER ASTM B152
INSULATION - NYLON PER ASTM D4066
COLOR - YELLOW

△8 APPLIES FROM EDGE OF METAL WIRE BARREL TO CENTER OF STUD HOLE.

△9 MEETS MS25036-112, CLASS 1 & 2

△10 MEETS MS25036-112, CLASS 2

△11 MEETS M7928/1-58, CLASS 1 & 2

△12 MEETS M7928/1-65, CLASS 1 & 2

△13 MEETS M7928/1-56, CLASS 1 & 2

△14 MEETS M7928/1-63, CLASS 1 & 2

△15 SUPERESEDED BY 2-36161-5

	QTY	PACKAGE TYPE	"H"	"C"	STAMPING	WIRE INSUL DIA	WIRE SIZE	STRIPE COLOR	STYLE	FINISH BODY	FINISH SLEEVE	PART NO
OBSOLETE	~~50~~	~~LOOSE PIECE, BOX~~	~~#10~~	~~.197~~	~~12~~	~~.095-.200~~	~~12~~	~~YELLOW~~	~~B~~	△4	△6	~~9-36161-2~~
	50	LOOSE PIECE, BOX	#10	.197	12-10	.150-.230	12-10	--	A		△5	8-36161-2
OBSOLETE	~~500~~	~~ON TAPE, LG. BOX~~	~~#10~~	~~.197~~	~~12-10~~	~~.150-.230~~	~~12-10~~		~~A~~		△5	~~3-36161-1~~
OBSOLETE	~~2500~~	~~ON TAPE & REEL~~	~~#6~~	~~.145~~	~~10~~	~~.119-.200~~	~~10~~	~~BROWN~~	~~B~~		△6	~~3-36161-0~~
△15	2500	ON TAPE & REEL	#6	.145	12	.095-.200	12	YELLOW	B		△6	2-36161-9
	2500	ON TAPE & REEL	#10	.197	12	.119-.200	12	BROWN	B		△6	△12 2-36161-8
	---	LOOSE PIECE	#6	.145	10	.119-.200	10	BROWN	B		△6	△14 2-36161-6
	---	LOOSE PIECE	#6	.145	12	.095-.200	12	YELLOW	B		△6	△13 2-36161-5
	---	LOOSE PIECE	#10	.197	10	.119-.200	10	BROWN	B		△6	△12 2-36161-4
	---	LOOSE PIECE	#10	.197	12	.095-.200	12	YELLOW	B		△6	△11 2-36161-3
	2500	ON TAPE & REEL	#10	.197	12-10	.150-.230	12-10	--	A		△5	△10 2-36161-2
	---	LOOSE PIECE	#10	.197	12-10	.150-.230	12-10	--	A		△5	△9 36161

CUSTOMER SERVICE SYSTEMS

FOR ADDITIONAL PRODUCT INFORMATION OR COPIES OF DRAWINGS AND TECHNICAL DOCUMENTS	PRODUCT INFORMATION CENTER 1-800-522-6752
FOR APPLICATION TOOLING INFORMATION	TOOLING ASSISTANCE CENTER 1-800-722-1111
FOR ORDER ENTRY	1-800-526-5142

THIS DRAWING IS A CONTROLLED DOCUMENT FOR AMP INCORPORATED. IT IS SUBJECT TO CHANGE AND THE CONTROLLING ENGINEERING ORGANIZATION SHOULD BE CONTACTED FOR THE LATEST REVISION.

MAX RECOMMENDED OPERATING TEMPERATURE:
105°C MAX

VOLTAGE RATING:
300 VOLT MAX

CIRCULAR MIL AREA:
2.62-6.64mm^2 [5,180-13,100]
STRANDED OR SOLID

THIS DRAWING IS A CONTROLLED DOCUMENT.

DIMENSIONS:
INCHES

TOLERANCES UNLESS OTHERWISE SPECIFIED:
0 PLC ± -
1 PLC ± -
2 PLC ± -
3 PLC ± .008
4 PLC ± -
ANGLES ± -

MATERIAL -

FINISH -

DWN JR RUTH 17DEC09
CHK T MICHIELUTTI 17DEC09
APVD T MICHIELUTTI 17DEC09
PRODUCT SPEC -
APPLICATION SPEC -
WEIGHT -

TE Connectivity

NAME
TERMINAL, RING TONGUE,
PIDG
WIRE SIZE: 12-10 AWG

SIZE	CAGE CODE	DRAWING NO	RESTRICTED TO
A2	00779	C-36161	-

CUSTOMER DRAWING

SCALE	SHEET	REV
5:1	1 OF 1	Z2

Компания «ЭлектроПласт» предлагает заключение долгосрочных отношений при поставках импортных электронных компонентов на взаимовыгодных условиях!

Наши преимущества:

- Оперативные поставки широкого спектра электронных компонентов отечественного и импортного производства напрямую от производителей и с крупнейших мировых складов;
- Поставка более 17-ти миллионов наименований электронных компонентов;
- Поставка сложных, дефицитных, либо снятых с производства позиций;
- Оперативные сроки поставки под заказ (от 5 рабочих дней);
- Экспресс доставка в любую точку России;
- Техническая поддержка проекта, помощь в подборе аналогов, поставка прототипов;
- Система менеджмента качества сертифицирована по Международному стандарту ISO 9001;
- Лицензия ФСБ на осуществление работ с использованием сведений, составляющих государственную тайну;
- Поставка специализированных компонентов (Xilinx, Altera, Analog Devices, Intersil, Interpoint, Microsemi, Aeroflex, Peregrine, Syfer, Eurofarad, Texas Instrument, Miteq, Cobham, E2V, MA-COM, Hittite, Mini-Circuits,General Dynamics и др.);

Помимо этого, одним из направлений компании «ЭлектроПласт» является направление «Источники питания». Мы предлагаем Вам помощь Конструкторского отдела:

- Подбор оптимального решения, техническое обоснование при выборе компонента;
- Подбор аналогов;
- Консультации по применению компонента;
- Поставка образцов и прототипов;
- Техническая поддержка проекта;
- Защита от снятия компонента с производства.

Как с нами связаться

Телефон: 8 (812) 309 58 32 (многоканальный)
Факс: 8 (812) 320-02-42
Электронная почта: org@eplast1.ru
Адрес: 198099, г. Санкт-Петербург, ул. Калинина, дом 2, корпус 4, литера А.