



PLUG

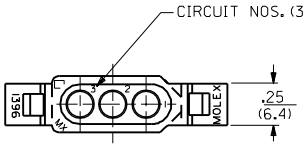

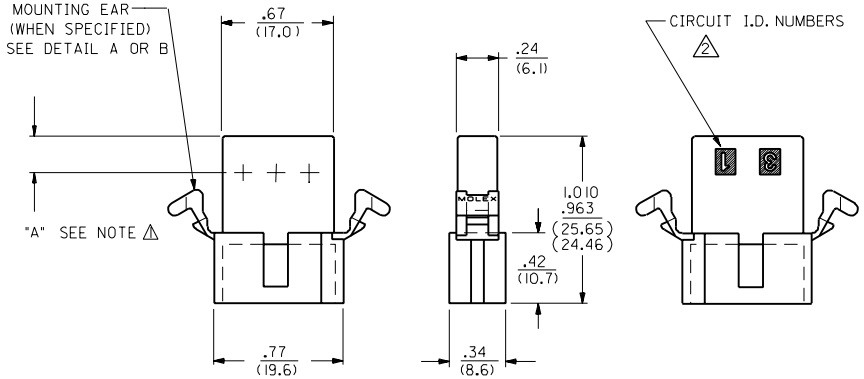


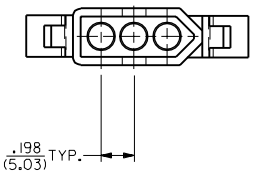


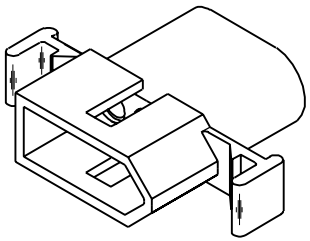



SHOWN ABOVE WITH STANDARD MOUNTING EAR

RECEPTACLE

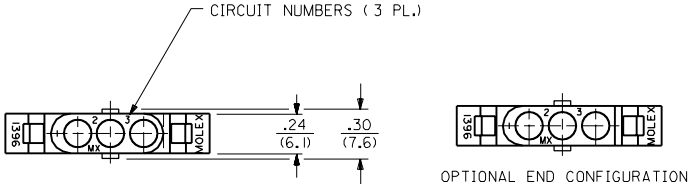

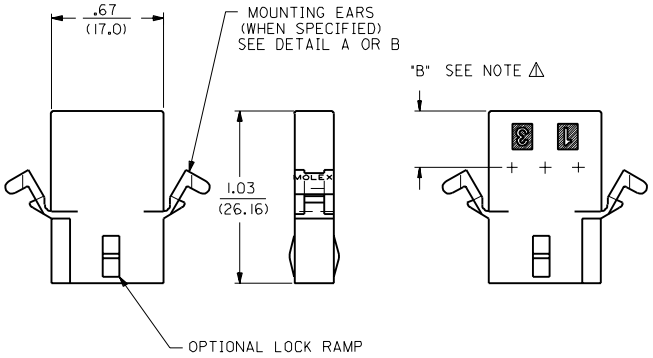

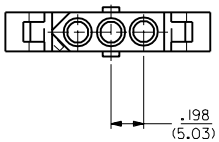

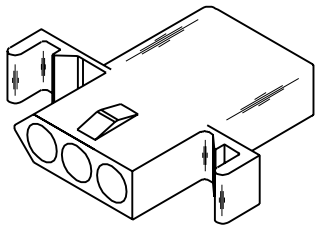

SHOWN WITH STANDARD EAR

Y3	REVISED PER UCR2000-0583 3/1/00 DDS		
Y2	REMOVE -R3, -R5 VER. PER ECN #U6 1479 6-10-96 RW		
Y1	X-REMOVE 1396-R4 ECR U3 1583 GC 10/26/93 RW		
Y	ADD CKT. I.D. #'S PER ECR U3 0683 GC 5/4/93 RW		
X	REV MAT'L SPECS. ECR U2-1491 10-08-92 A.GUZIK		
W1	ADD -D VERSIONS. ECR U1 1106 GC 7/25/91 RW		
W	REVISE ON CAD ECR #U8 1381 JJS 4-24-88 RW	2	Y2
		1	Y3
LTR.	REVISIONS	SH.	REV.

NOTES:
⚠ DIMENSION FROM THE BACK OF HOUSING TO THE END OF THE BRUSH ON THE WIRE INSERTED INTO THE HOUSING
DIM "A"= .256/6.50 FOR 42477 & 42478 TERMINALS
.216/5.49 FOR ALL OTHER .093 TERMINALS
DIM "B"= .377/9.58 FOR 42477 & 42478 TERMINALS
.337/8.56 FOR ALL OTHER .093 TERMINALS

DIMENSIONS SHOWN (METRIC) INCH
UNLESS OTHERWISE SPECIFIED TOLERANCES: ANGULAR ± 1/2°

	INCH	METRIC
3 PLACE	± .010	---
2 PLACE	± .014	± 0.25
1 PLACE	---	± 0.36

DRAFT WHERE APPLICABLE MUST REMAIN WITHIN DIMENSIONS

DRWG. BY JJS | CHK'D. BY RW
APP'D. BY RAS | SCALE 2 : 1

▽ = 0 ▼ = 0 REVISE ONLY ON CAD SYSTEM

TITLE: .093/(2.36) HOUSING, PLUG & RECEPTACLE 3 CIRCUIT, .198/(5.03) ℄

MOLEX INCORPORATED LISLE,ILL. 60532 U.S.A. | SHEET NO. 1 of 2 | DATE 4/ 3/88

PART NO. SEE SHEET 2 | DRWG. NO. SD-1396-•

FILE NAME S1396JX1.DGN

THIS DRAWING CONTAINS INFORMATION THAT IS PROPRIETARY TO MOLEX INC. AND SHOULD NOT BE USED WITHOUT WRITTEN PERMISSION

DIV. CP | SIZE C

PLUG		RECEPTACLE	
ORDER NO.	ENG. NO.	ORDER NO.	ENG. NO.
03-09-2031	1396-P	03-09-1031	1396-R
03-09-2032	1396-P1	03-09-1032	1396-R1
03-09-7032	1396-P1BK	03-09-1033	1396-R2
03-09-7031	1396-PBK	03-09-6033	1396-R2BK
PRELIMINARY	1396-P-B	03-09-6032	1396-R1BK
		03-09-6031	1396-RBK
		PRELIMINARY	1396-R-B
		PRELIMINARY	1396-R1-B
		03-09-1081	1396-R4

LEGEND:


1396-****-*

P = PLUG
R = RECEPTACLE


BLANK = WITH STANDARD EARS
1 = WITHOUT EARS
2 = RECEPTACLE WITHOUT EARS, WITHOUT LOCK RAMPS
3 = PLUG ONLY, W/ SIDE MOUNT (SEE SD-1396-P3)
4 = WITH PREBENT EARS

COLOR: BLANK=NATURAL COLOR
AM=AMBER BK=BLACK BU=BLUE
BN=BROWN GY=GRAY GN=GREEN
OR=ORANGE RD=RED YW=YELLOW


BLANK = NYLON 6/6, 94V-2
B = NYLON TYPE 6/6, 94V-2, UV STABILIZED

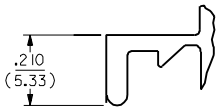


DETAIL A
STANDARD MOUNTING EAR
(SCALE 4:1)

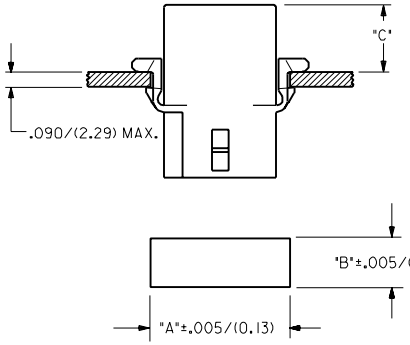

RECOMMENDED PANEL MOUNTING HOLE

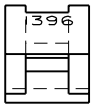

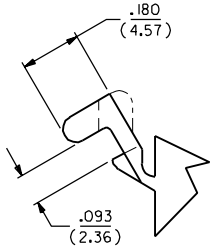

DETAIL B
PREBENT MOUNTING EAR
(SCALE 4:1)

HOUSING	DIM. "A"	DIM. "B"	"C" PREBENT EAR	"C" STANDARD EAR
PLUG	.933/(23.70)	.375/(9.53)	.40/(10.2)	.38/(9.7)
RECEPT.	.830/(21.08)	.312/(7.92)	.41/(10.4)	.39/(9.9)

NOTES:

1. MOLEX PRODUCT SPEC 02-09 APPLIES.
2. CIRCUIT I.D. NUMBERS ON SIDE OF HOUSING APPEAR ON PARTS FROM TOOLS BUILT AFTER 5/4/93.

LTR.	REVISIONS	LTR.	REVISIONS
		Y2	SEE SHEET 1
		Y1	SEE SHEET 1
		Y	SEE SHEET 1
		X	SEE SHEET 1
		W1	SEE SHEET 1
		W	SEE SHEET 1

DIMENSIONS SHOWN (METRIC) INCH
UNLESS OTHERWISE SPECIFIED TOLERANCES: ANGULAR ± 1/2°

	INCH	METRIC
3 PLACE	± .010	---
2 PLACE	± .014	± 0.25
1 PLACE	---	± 0.35

DRAFT WHERE APPLICABLE MUST REMAIN WITHIN DIMENSIONS

DRWG. BY JJS | CHK'D. BY RW | APP'D. BY RAS | SCALE :

▽ = 0 ▼ = 0 REVISE ONLY ON CAD SYSTEM

TITLE: .093/(2.36) HOUSINGS PLUG & RECEPTACLE 3 CIRCUIT, .198/(5.03)C

MOLEX INCORPORATED LISLE,ILL. 60532 U.S.A. | SHEET NO. 2 | DATE 4/8/88


PART NO. SEE CHART | DRWG. NO. SD-1396-•


FILE NAME S1396X2.DGN

THIS DRAWING CONTAINS INFORMATION THAT IS PROPRIETARY TO MOLEX INC. AND SHOULD NOT BE USED WITHOUT WRITTEN PERMISSION


DIV. CP | SIZE C

DWG. NO. SD-1396-001

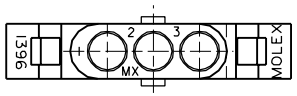

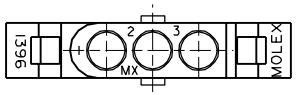

OPTIONAL END CONFIGURATION

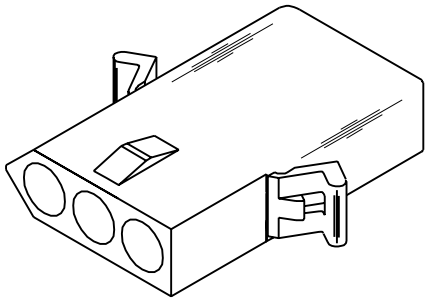



RECEPTACLE

MT'G EARS (表参照)


参照 DETAIL A OR B


LOCKING TAB (表参照)

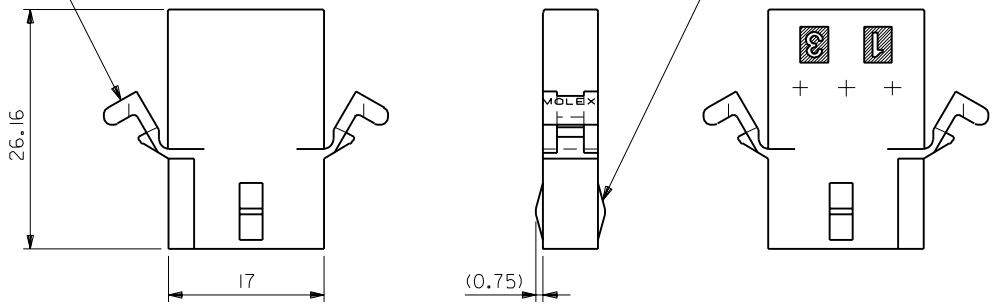

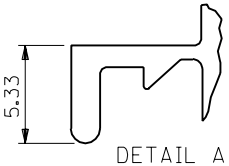



DETAIL A
(SCALE 4:1)

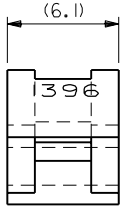

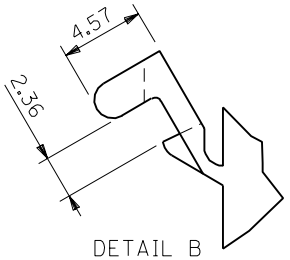

DETAIL B
(SCALE 4:1)

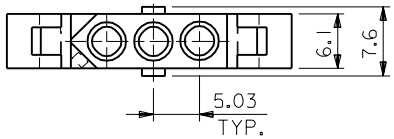

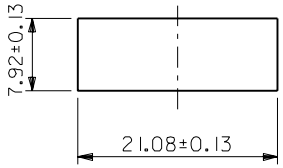

パネル取付穴寸法
(パネル厚 2.29最大)

1396R4	03-09-1081	有 WITH	有 WITH DETAIL B
1396R2	03-09-1033	無 WITHOUT	無 WITHOUT
1396R1	03-09-1032	有 WITH	無 WITHOUT
1396R	03-09-1031	有 WITH	有 WITH DETAIL A
ENG. NO.	EDP NO.	LOCKING TABS	MT'G EARS

MODEL NO. 03-09-1***

DO NOT SCALE DRAWING

EC NO. DRWN: CH'K: APPR:

EC NO. DRWN: CH'K: APPR:

EC NO. DRWN: CH'K: APPR:

EC NO. DRWN: CH'K: APPR:

REV | DESCRIPTION | EC NO. | DRWN | CH'K | APPR

O | RELEASED | JC2001-0078 | K.KOHAMA '00/08/28 | T.YAMAGUCHI | M.FUKUSHIMA

MATERIAL 材料: NYLON66 94V-2

FINISH 仕上げ

WIRE RANGE 適用電線範囲

INS. RANGE 被覆外径

GENERAL TOLERANCES: (UNLESS SPECIFIED) 一般公差

10 UNDER 未満	±0.25 ~~±0.2~~
10 OVER 以上 30 UNDER 未満	±0.3 ~~±0.25~~
30 OVER 以上	±0.35 ~~±0.3~~
ANGLE 角度	±3°

SCALE 2:1 | DESIGN UNITS ☒mm ☐INCH | THIRD ANGLE PROJECTION | DIMENSIONS: ☐mm/INCH ☐INCH/mm ☒mm ONLY | SHT | REV | REVISE ON CAD ONLY

DRAWN BY & DATE K.KOHAMA '00/08/28

CHECKED BY & DATE T.YAMAGUCHI '00/08/28

APPROVED BY & DATE M.FUKUSHIMA '00/08/28

CAD FILENAME 1396001.S01

TITLE: 3 CIRCUITS RCPT HSG (0.093 DIA TERMINAL)

molex MOLEX INCORPORATED

MATERIAL NO. SEE NOTES | DRAWING NO. SD-1396-001 | SHEET NO. 1 OF 1

THIS DRAWING CONTAINS INFORMATION THAT IS PROPRIETARY TO MOLEX INCORPORATED AND SHOULD NOT BE USED WITHOUT WRITTEN PERMISSION.

SIZE B

1396001.S01

EN-02J(097) MXJ-54

LifeElectronics
Живое партнерство

ООО «ЛайфЭлектроникс» **“LifeElectronics” LLC**

ИНН 7805602321 КПП 780501001 Р/С 40702810122510004610 ФАКБ "АБСОЛЮТ БАНК" (ЗАО) в г.Санкт-Петербурге К/С 30101810900000000703 БИК 044030703

Компания «Life Electronics» занимается поставками электронных компонентов импортного и отечественного производства от производителей и со складов крупных дистрибьюторов Европы, Америки и Азии.

С конца 2013 года компания активно расширяет линейку поставок компонентов по направлению коаксиальный кабель, кварцевые генераторы и конденсаторы (керамические, пленочные, электролитические), за счёт заключения дистрибьюторских договоров

Мы предлагаем:

- *Конкурентоспособные цены и скидки постоянным клиентам.*
- *Специальные условия для постоянных клиентов.*
- *Подбор аналогов.*
- *Поставку компонентов в любых объемах, удовлетворяющих вашим потребностям.*

- *Приемлемые сроки поставки, возможна ускоренная поставка.*
- *Доставку товара в любую точку России и стран СНГ.*
- *Комплексную поставку.*
- *Работу по проектам и поставку образцов.*
- *Формирование склада под заказчика.*

- *Сертификаты соответствия на поставляемую продукцию (по желанию клиента).*
- *Тестирование поставляемой продукции.*
- *Поставку компонентов, требующих военную и космическую приемку.*
- *Входной контроль качества.*
- *Наличие сертификата ISO.*

В составе нашей компании организован Конструкторский отдел, призванный помогать разработчикам, и инженерам.

Конструкторский отдел помогает осуществить:

- *Регистрацию проекта у производителя компонентов.*
- *Техническую поддержку проекта.*
- *Защиту от снятия компонента с производства.*
- *Оценку стоимости проекта по компонентам.*
- *Изготовление тестовой платы монтаж и пусконаладочные работы.*

Тел: +7 (812) 336 43 04 (многоканальный)
Email: org@lifeelectronics.ru

www.lifeelectronics.ru