
THIS DRAWING IS UNPUBLISHED. RELEASED FOR PUBLICATION - ;- .
© COPYRIGHT - By: - ALL RIGHTS RESERVED.

LOC	DIST
AD	00

REVISIONS

P	LTR	DESCRIPTION	DATE	DWN	APVD
	R2	REVISED PER ECO-11-004587	11MAR11	RK	HMR

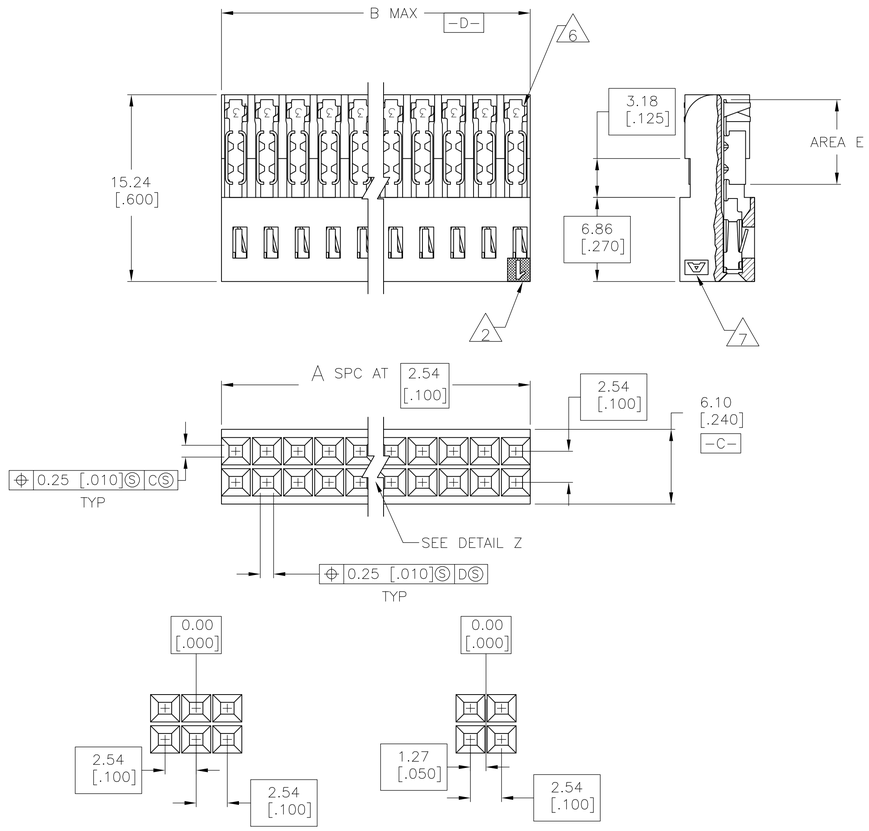

DETAIL Z

1. HOUSING: PBT, UL 94V-0 RATED, COLOR-BLACK
   CONTACTS: COPPER ALLOY PER ASTM B103
2. MOLDED CIRCUIT #1 IDENTIFIER IN LOCATION SHOWN.
3. 0.00076[.000030] MIN GOLD IN CONTACT AREA, 0.00127-0.00254 [.000050-.000100] TIN-LEAD IN AREA E, ALL OVER 0.00127[.000050] MIN NICKEL.
4. 0.00076[.000030] MIN GOLD IN CONTACT AREA, 0.00127-0.00254 [.000050-.000100] TIN IN AREA E, ALL OVER 0.00127[.000050] MIN NICKEL.
5. USE WITH #20-#22 AWG WIRE SIZE, .050 MAX INSULATION DIA., .015 MAX INSULATION WALL THICKNESS.
6. CONTACT IDENTIFICATION NUMBER "3" LOCATED IN THIS AREA.
7. AMP TRADEMARK (EITHER SIDE).
8. OBSOLETE PART NUMBER.
9. ROHS 2002/95/EC COMPLIANT.
10. OBSOLETE PARTS: OBSOLETE CIS STREAMLINING PER D.RENAUD/D.SINISI

	FINISH	B	A	NO. OF POSN	PART NO.
10 OBSOLETE	3 4 9	91.44 [3.600]	35	72	8 3-~~102448-4~~
SUPERSEDED BY 1-102448-8	3	88.90 [3.500]	34	70	8 3-~~102448-3~~
SUPERSEDED BY 1-102448-3	3	86.36 [3.400]	33	68	8 3-~~102448-2~~
SUPERSEDED	3	83.82 [3.300]	32	66	8 3-~~102448-1~~
10 OBSOLETE	3	81.28 [3.200]	31	64	3-~~102448-0~~
SUPERSEDED BY 1-102448-3	3	78.74 [3.100]	30	62	8 2-~~102448-9~~
10 OBSOLETE	3	76.20 [3.000]	29	60	2-~~102448-8~~
SUPERSEDED BY 1-102448-3	3	73.66 [2.900]	28	58	8 2-~~102448-7~~
SUPERSEDED	3	71.12 [2.800]	27	56	8 2-~~102448-6~~
SUPERSEDED BY 1-102448-1	3	68.58 [2.700]	26	54	8 2-~~102448-5~~
SUPERSEDED BY 1-102448-1	3	66.04 [2.600]	25	52	8 2-~~102448-4~~
	3	63.50 [2.500]	24	50	2-102448-3
SUPERSED BY 1-102448-0	3	60.96 [2.400]	23	48	8 2-~~102448-2~~
SUPERSED BY 1-102448-0	3	58.42 [2.300]	22	46	8 2-~~102448-1~~
SUPERSEDED	3	55.88 [2.200]	21	44	8 2-~~102448-0~~
SUPERSEDED BY 102448-8	3	53.34 [2.100]	20	42	8 1-~~102448-9~~
	3	50.80 [2.000]	19	40	1-102448-8
SUPERSEDED BY 102448-7	3	48.26 [1.900]	18	38	8 1-~~102448-7~~
SUPERSEDED BY 102448-7	3	45.72 [1.800]	17	36	8 1-~~102448-6~~
10 SUPERSEDED BY 6-102448-5	3	43.18 [1.700]	16	34	1-~~102448-5~~
10 OBSOLETE	3	40.64 [1.600]	15	32	1-~~102448-4~~
	3	38.10 [1.500]	14	30	1-102448-3
10 OBSOLETE	3	35.56 [1.400]	13	28	1-~~102448-2~~
	3	33.02 [1.300]	12	26	1-102448-1
	3	30.48 [1.200]	11	24	1-102448-0
10 OBSOLETE	3	27.94 [1.100]	10	22	~~102448-9~~
	3	25.40 [1.000]	9	20	102448-8
	3	22.86 [.900]	8	18	102448-7
	3	20.32 [.800]	7	16	102448-6
	3	17.78 [.700]	6	14	102448-5
	3	15.24 [.600]	5	12	102448-4
	3	12.70 [.500]	4	10	102448-3
10 SUPERSEDED BY 5-102448-2	3	10.16 [.400]	3	8	~~102448-2~~
10 OBSOLETE	3	7.62 [.300]	2	6	~~102448-1~~
	FINISH	B	A	NO. OF POSN	PART NO.
10 OBSOLETE	4 9	81.28 [3.200]	31	64	8-~~102448-0~~
10 OBSOLETE	4 9	76.20 [3.000]	29	60	7-~~102448-8~~
	4 9	63.50 [2.500]	24	50	7-102448-3
	4 9	50.80 [2.000]	19	40	6-102448-8
	4 9	43.18 [1.700]	16	34	6-102448-5
10 OBSOLETE	4 9	40.64 [1.600]	15	32	6-~~102448-4~~
	4 9	38.10 [1.500]	14	30	6-102448-3
10 OBSOLETE	4 9	35.56 [1.400]	13	28	6-~~102448-2~~
	4 9	33.02 [1.300]	12	26	6-102448-1
	4 9	30.48 [1.200]	11	24	6-102448-0
10 OBSOLETE	4 9	27.94 [1.100]	10	22	5-~~102448-9~~
	4 9	25.40 [1.000]	9	20	5-102448-8
	4 9	22.86 [.900]	8	18	5-102448-7
10 OBSOLETE	4 9	20.32 [.800]	7	16	5-~~102448-6~~
	4 9	17.78 [.700]	6	14	5-102448-5
	4 9	15.24 [.600]	5	12	5-102448-4
	4 9	12.70 [.500]	4	10	5-102448-3
	4 9	10.16 [.400]	3	8	5-102448-2
10 OBSOLETE	4 9	7.62 [.300]	2	6	5-~~102448-1~~

THIS DRAWING IS A CONTROLLED DOCUMENT.

DIMENSIONS: mm [INCHES]

TOLERANCES UNLESS OTHERWISE SPECIFIED:
0 PLC ± -
1 PLC ± -
2 PLC ± 0.13[.005]
3 PLC ± -
4 PLC ± -
ANGLES ± -

MATERIAL 1

FINISH SEE TABLE

DWN	S.SHUEY	30DEC91
CHK	M. RIDER	06JAN92
APVD	R.FELIX	07JAN92

TE Connectivity

NAME: AMPMODU MT, RCPT ASSY, STANDARD PRESSURE CONTACTS FOR 20-22 AWG WIRE SIZE

PRODUCT SPEC: 108-25015
APPLICATION SPEC: 114-25032
WEIGHT: -

SIZE	CAGE CODE	DRAWING NO	RESTRICTED TO
A1	00779	C-102448	-

CUSTOMER DRAWING

SCALE 4:1 SHEET 1 OF 1 REV R2

Общество с ограниченной ответственностью «МосЧип» ИНН 7719860671 / КПП 771901001
Адрес: 105318, г.Москва, ул.Щербаковская д.3, офис 1107

Данный компонент на территории Российской Федерации

Вы можете приобрести в компании MosChip.

Для оперативного оформления запроса Вам необходимо перейти по данной ссылке:

http://moschip.ru/get-element

Вы можете разместить у нас заказ для любого Вашего проекта, будь то серийное производство или разработка единичного прибора.

В нашем ассортименте представлены ведущие мировые производители активных и пассивных электронных компонентов.

Нашей специализацией является поставка электронной компонентной базы двойного назначения, продукции таких производителей как XILINX, Intel (ex.ALTERA), Vicor, Microchip, Texas Instruments, Analog Devices, Mini-Circuits, Amphenol, Glenair.

Сотрудничество с глобальными дистрибьюторами электронных компонентов, предоставляет возможность заказывать и получать с международных складов практически любой перечень компонентов в оптимальные для Вас сроки.

На всех этапах разработки и производства наши партнеры могут получить квалифицированную поддержку опытных инженеров.

Система менеджмента качества компании отвечает требованиям в соответствии с ГОСТ Р ИСО 9001, ГОСТ РВ 0015-002 и ЭС РД 009

Офис по работе с юридическими лицами:

105318, г.Москва, ул.Щербаковская д.3, офис 1107, 1118, ДЦ «Щербаковский»

Телефон: +7 495 668-12-70 (многоканальный)

Факс: +7 495 668-12-70 (доб.304)

E-mail: info@moschip.ru

Skype отдела продаж:
moschip.ru
moschip.ru_4
moschip.ru_6
moschip.ru_9