

DRAWING MADE IN THIRD ANGLE PROJECTION

THIS DRAWING IS UNPUBLISHED. RELEASED FOR PUBLICATION
© COPYRIGHT ALL RIGHTS RESERVED.


LOC AD DIST 39

REVISIONS					
P	F	ZONE	LTR	DESCRIPTION	DATE	APPROVED
	✓		M2	REVISED PER ECO-11-005140	31MAR11	HMR

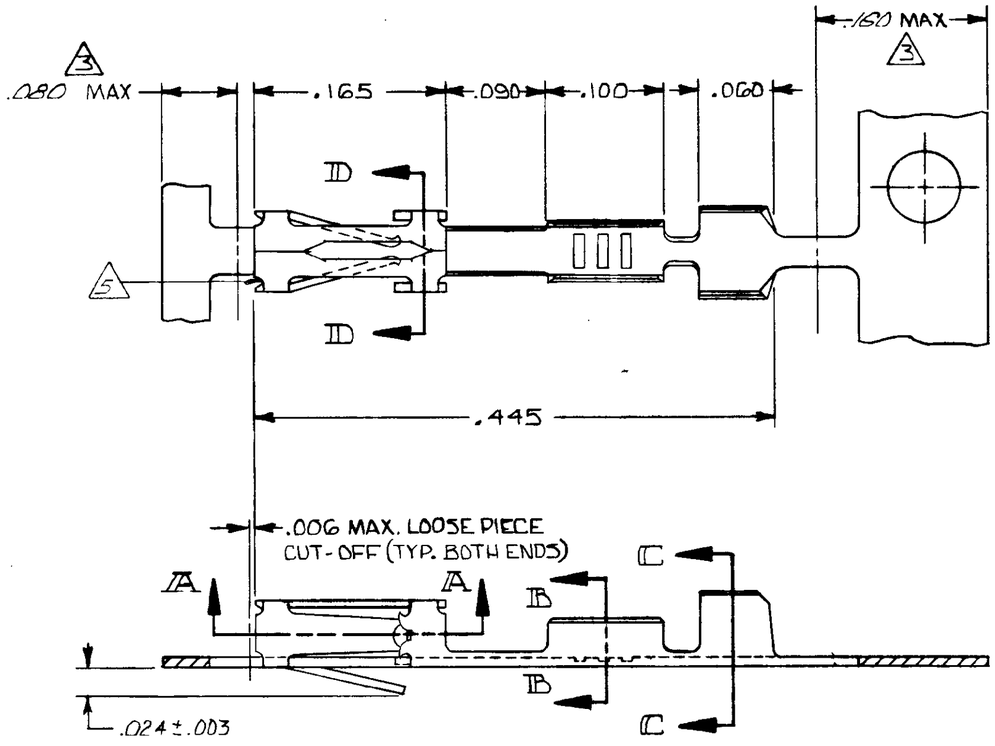


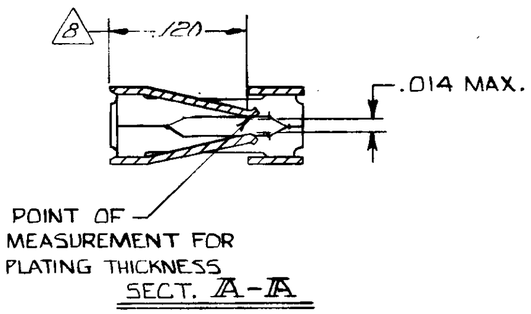


SECT. Ⓐ-Ⓐ

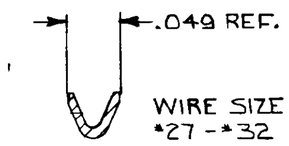

SECT. Ⓑ-Ⓑ

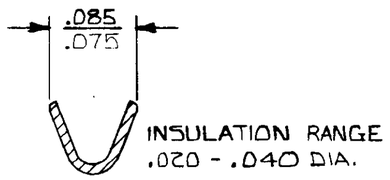

SECT. Ⓒ-Ⓒ

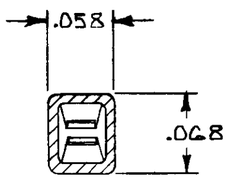

SECT. Ⓓ-Ⓓ

1. .000030 GOLD ON CONTACT AREA, GOLD FLASH ON REMAINDER, OVER .000050 NICKEL.
2. .000015 GOLD ON CONTACT AREA, GOLD FLASH ON THE REMAINDER, OVER .000050 NICKEL.
3. GOLD PLATING NOT REQUIRED IN THIS AREA.
4. .000100-.000200 BRIGHT TIN OVER .000030 NICKEL.
5. CUT OUTS ON BOX AT MANUFACTURER'S OPTION.
6. .000050 GOLD ON CONTACT AREA, GOLD FLASH ON THE REMAINDER, OVER .000050 NICKEL.
7. .000015 GOLD ON CONTACT AREA, .000050 NICKEL OVER THE ENTIRE TERMINAL
8. POINT OF MEASUREMENT FOR PLATING THICKNESS (INSIDE BEAMS).
9. OBSOLETED PART NUMBER.
10. SUPERSEDED BY 102917-2.
11. OBSOLETE PARTS: OBSOLETE CIS STREAMLINING PER D.RENAUD/D.SINISI

OBSOLETE	~~1~~ 5 ~~4~~	4	~~1-102917-3~~
11 OBSOLETE	~~1-102917-2~~	6	1-102917-1
	102917-6	2	102917-5
OBSOLETE	~~102917-4~~	4	~~102917-3~~
	102917-2	1	102917-1
	LOOSE PIECE PART NO.	FINISH	PART NO

UNLESS OTHERWISE SPECIFIED DIMENSIONS ARE IN INCHES.
TOLERANCES ON:
DECIMALS ± .005
ANGLES ±

MATERIAL
BERYLLIUM COPPER .008 THK.

FINISH
SEE TABLE

CONTRACT NO

DR L. A. Cook 3/15/82

CHK [signature] 3/15/82

APPD K. Christ 3/25/82

APPD [signature] 3/26/82

DSGN APPD

OTHER APPD

TE Connectivity

NAME
CONTACT, FEMALE, MOD IV, CRIMP SNAP-IN

SIZE	FSCM NO	DRAWING NO
C	00779	102917

SCALE ____ SHEET 1 OF 1

CUSTOMER DRAWING

102917

Общество с ограниченной ответственностью «МосЧип» ИНН 7719860671 / КПП 771901001
Адрес: 105318, г.Москва, ул.Щербаковская д.3, офис 1107

Данный компонент на территории Российской Федерации

Вы можете приобрести в компании MosChip.

Для оперативного оформления запроса Вам необходимо перейти по данной ссылке:

http://moschip.ru/get-element

Вы можете разместить у нас заказ для любого Вашего проекта, будь то серийное производство или разработка единичного прибора.

В нашем ассортименте представлены ведущие мировые производители активных и пассивных электронных компонентов.

Нашей специализацией является поставка электронной компонентной базы двойного назначения, продукции таких производителей как XILINX, Intel (ex.ALTERA), Vicor, Microchip, Texas Instruments, Analog Devices, Mini-Circuits, Amphenol, Glenair.

Сотрудничество с глобальными дистрибьюторами электронных компонентов, предоставляет возможность заказывать и получать с международных складов практически любой перечень компонентов в оптимальные для Вас сроки.

На всех этапах разработки и производства наши партнеры могут получить квалифицированную поддержку опытных инженеров.

Система менеджмента качества компании отвечает требованиям в соответствии с ГОСТ Р ИСО 9001, ГОСТ РВ 0015-002 и ЭС РД 009

Офис по работе с юридическими лицами:

105318, г.Москва, ул.Щербаковская д.3, офис 1107, 1118, ДЦ «Щербаковский»

Телефон: +7 495 668-12-70 (многоканальный)

Факс: +7 495 668-12-70 (доб.304)

E-mail: info@moschip.ru

Skype отдела продаж:
moschip.ru
moschip.ru_4
moschip.ru_6
moschip.ru_9