THIS DRAWING IS UNPUBLISHED. RELEASED FOR PUBLICATION -,- .
© COPYRIGHT - By - ALL RIGHTS RESERVED.

LOC	DIST
FT	0

REVISIONS

P	LTR	DESCRIPTION	DATE	DWN	APVD
	S	REVISED PER ECO-12-015521	28SEP12	KH	MZ


1. HOUSING: NYLON, BLACK.
PERIPHERAL SEAL: ELASTOMER, GRAY.
THREADED INSERTS: BRASS.


2. CAVITY IDENTIFICATION ON FRONT AND REAR FACE.


3. WILL ACCEPT (16) MULTIMATE PIN CONTACTS.

4. HOUSING: NYLON, BLUE.
PERIPHERAL SEAL: ELASTOMER, GRAY.
THREADED INSERTS: BRASS.

5. OBSOLETE PARTS: OBSOLETE CIS STREAMLINING PER D.RENAUD/D.SINISI

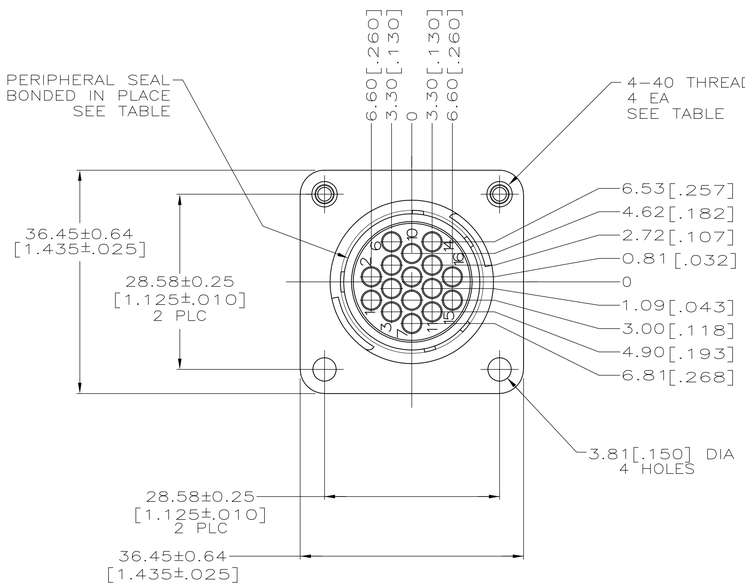

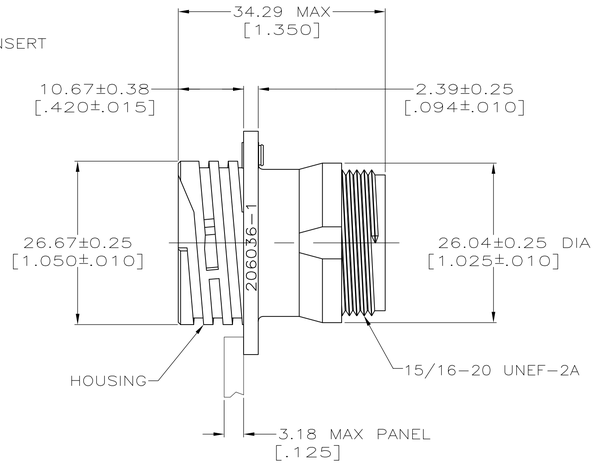

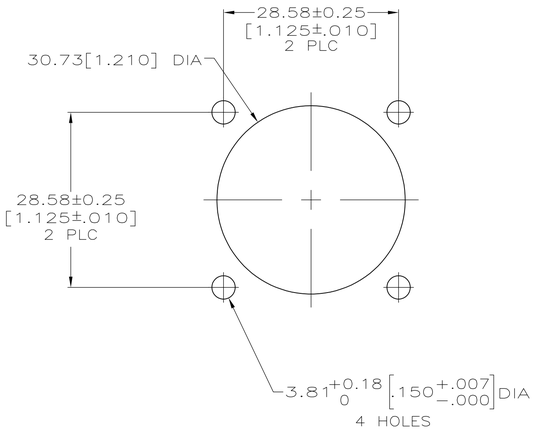

RECOMMENDED PANEL CUTOUT

5 OBSOLETE	4	STANDARD	NO	YES	~~206036-9~~
	1	STANDARD	YES	NO	206036-8
	1	SMALL PACK	NO	NO	206036-7
	1	STANDARD	NO	YES	206036-4
	1	STANDARD	NO	NO	206036-1
	MATERIAL	PACKAGING	4-40 THREADED INSERTS	PERIPHERAL SEAL	PART NUMBER

THIS DRAWING IS A CONTROLLED DOCUMENT.

DIMENSIONS: mm[INCHES]

TOLERANCES UNLESS OTHERWISE SPECIFIED:
0 PLC ± -
1 PLC ± -
2 PLC ± 0.13 [.005]
3 PLC ± -
4 PLC ± -
ANGLES ± -

MATERIAL -
FINISH -

DWN D. GELTZ 07/27/93
CHK R. STONE 7-22-93
APVD A. FRANTUM 8-12-93
PRODUCT SPEC 108-10024
APPLICATION SPEC -
WEIGHT -

TE Connectivity

NAME RECEPTACLE HOUSING, STD SEX, SHELL SIZE 17, CPC -

SIZE	CAGE CODE	DRAWING NO	RESTRICTED TO
A1	00779	C-206036	-

CUSTOMER DRAWING | SCALE 2:1 | SHEET 1 OF 3 | REV S

THIS DRAWING IS UNPUBLISHED. RELEASED FOR PUBLICATION -,- .
© COPYRIGHT - By - ALL RIGHTS RESERVED.

LOC	DIST
FT	0


REVISIONS


P	LTR	DESCRIPTION	DATE	DWN	APVD
	-	SEE SHEET 1	-	-	-


1 CAVITY IDENTIFICATION ON FRONT AND REAR FACE.

2 WILL ACCEPT (3) TYPE XII PIN CONTACTS.

3 HOUSING: NYLON, BLACK.
PERIPHERAL SEAL: ELASTOMER, GRAY.

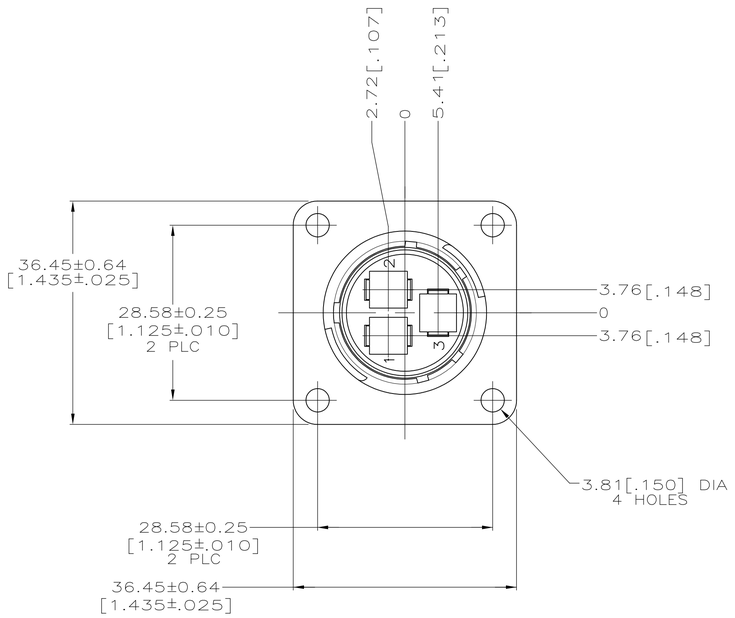

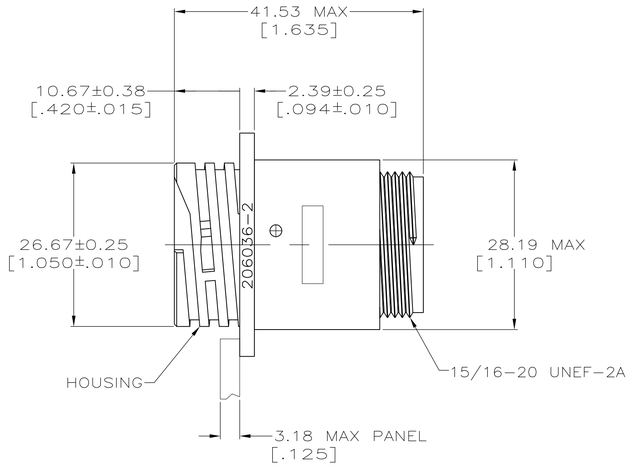

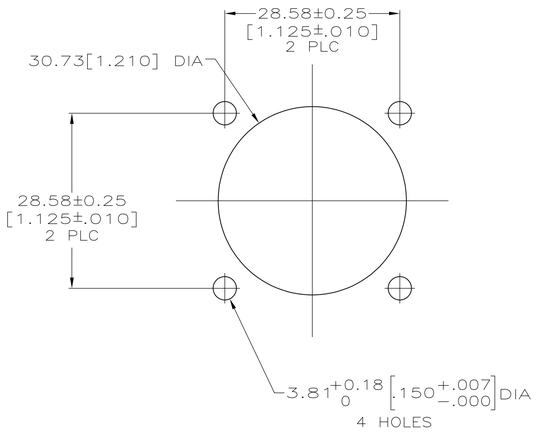

RECOMMENDED PANEL CUTOUT

THIS DRAWING IS A CONTROLLED DOCUMENT.	DWN D. GELTZ 07/27/93	TE Connectivity
DIMENSIONS: mm[INCHES]	CHK R. STONE 7-22-93	NAME RECEPTACLE HOUSING, STD SEX, SHELL SIZE 17, CPC -
TOLERANCES UNLESS OTHERWISE SPECIFIED: 0 PLC ± - 1 PLC ± - 2 PLC ± 0.13 [.005] 3 PLC ± - 4 PLC ± - ANGLES ± -	APVD A. FRANTUM 8-12-93	SIZE A1 / CAGE CODE 00779 / DRAWING NO C-206036 / RESTRICTED TO -
MATERIAL -	PRODUCT SPEC 108-10024	
FINISH -	APPLICATION SPEC -	
	WEIGHT -	
	CUSTOMER DRAWING	SCALE 2:1 / SHEET 2 OF 3 / REV S

3	206036-2
MATERIAL	PART NUMBER

THIS DRAWING IS UNPUBLISHED. RELEASED FOR PUBLICATION -,- .
© COPYRIGHT - By - ALL RIGHTS RESERVED.

LOC	DIST
FT	0

REVISIONS


P	LTR	DESCRIPTION	DATE	DWN	APVD
	-	SEE SHEET 1	-	-	-


1 CAVITY IDENTIFICATION ON FRONT AND REAR FACE.

2 WILL ACCEPT (16) MULTIMATE PIN CONTACTS.

△3 HOUSING: NYLON, BLACK.
PERIPHERAL SEAL: ELASTOMER, GRAY.

△4 HOUSING: POLYESTER, PBT, BLACK.
PERIPHERAL SEAL: ELASTOMER, GRAY.

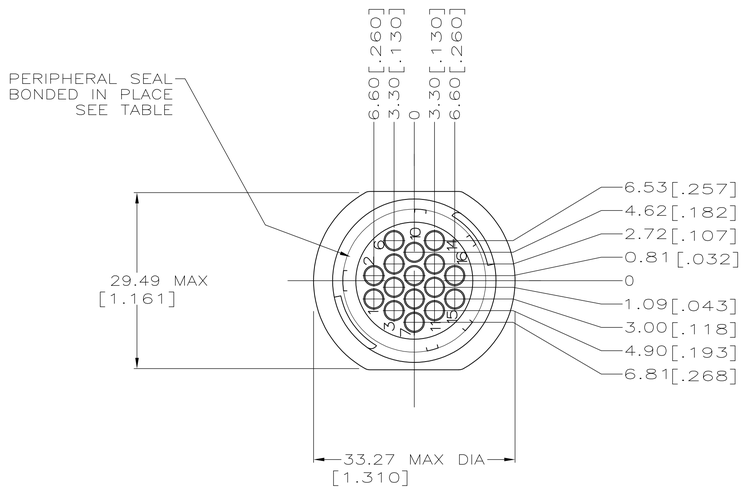

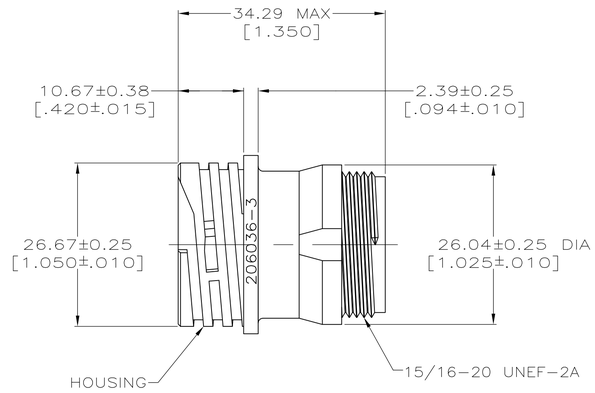

OBSOLETE			
	△4	NO	~~1-206036-3~~
	△3	YES	206036-5
	△3	NO	206036-3
	MATERIAL	PERIPHERAL SEAL	PART NUMBER

THIS DRAWING IS A CONTROLLED DOCUMENT.

DIMENSIONS: mm[INCHES]

TOLERANCES UNLESS OTHERWISE SPECIFIED:
0 PLC ± -
1 PLC ± -
2 PLC ± 0.13 [.005]
3 PLC ± -
4 PLC ± -
ANGLES ± -

MATERIAL -
FINISH -

DWN D. GELTZ 07/27/93
CHK R. STONE 7-22-93
APVD A. FRANTUM 8-12-93
PRODUCT SPEC 108-10024
APPLICATION SPEC -
WEIGHT -

TE Connectivity

NAME RECEPTACLE HOUSING, STD SEX, SHELL SIZE 17, CPC -

SIZE	CAGE CODE	DRAWING NO	RESTRICTED TO
A1	00779	C-206036	-

CUSTOMER DRAWING | SCALE 2:1 | SHEET 3 OF 3 | REV S

Общество с ограниченной ответственностью «МосЧип» ИНН 7719860671 / КПП 771901001
Адрес: 105318, г.Москва, ул.Щербаковская д.3, офис 1107

Данный компонент на территории Российской Федерации

Вы можете приобрести в компании MosChip.

Для оперативного оформления запроса Вам необходимо перейти по данной ссылке:

http://moschip.ru/get-element

Вы можете разместить у нас заказ для любого Вашего проекта, будь то серийное производство или разработка единичного прибора.

В нашем ассортименте представлены ведущие мировые производители активных и пассивных электронных компонентов.

Нашей специализацией является поставка электронной компонентной базы двойного назначения, продукции таких производителей как XILINX, Intel (ex.ALTERA), Vicor, Microchip, Texas Instruments, Analog Devices, Mini-Circuits, Amphenol, Glenair.

Сотрудничество с глобальными дистрибьюторами электронных компонентов, предоставляет возможность заказывать и получать с международных складов практически любой перечень компонентов в оптимальные для Вас сроки.

На всех этапах разработки и производства наши партнеры могут получить квалифицированную поддержку опытных инженеров.

Система менеджмента качества компании отвечает требованиям в соответствии с ГОСТ Р ИСО 9001, ГОСТ РВ 0015-002 и ЭС РД 009

Офис по работе с юридическими лицами:

105318, г.Москва, ул.Щербаковская д.3, офис 1107, 1118, ДЦ «Щербаковский»

Телефон: +7 495 668-12-70 (многоканальный)

Факс: +7 495 668-12-70 (доб.304)

E-mail: info@moschip.ru

Skype отдела продаж:
moschip.ru
moschip.ru_4
moschip.ru_6
moschip.ru_9