
THIS DRAWING IS UNPUBLISHED. RELEASED FOR PUBLICATION -,- .
© COPYRIGHT - By - ALL RIGHTS RESERVED.


DO NOT REVISE EXCEPT BY CAD

| LOC | DIST |
|---|---|
| AP | — |


REVISIONS

| P | LTR | DESCRIPTION | DATE | DWN | APVD |
|---|---|---|---|---|---|
| | H | REVISED DESIGN ECO-14-000165 | 24JAN2014 | NCL | WLS |

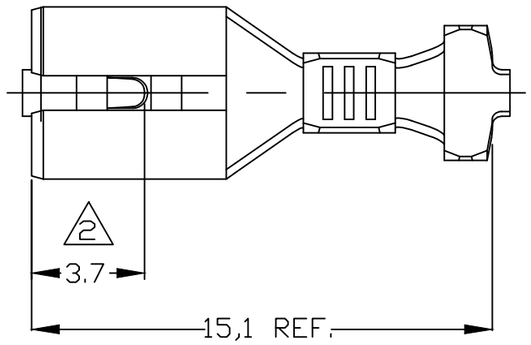


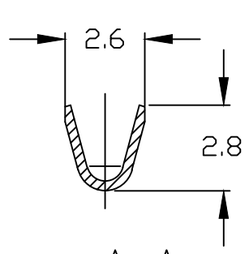
SECTION A-A

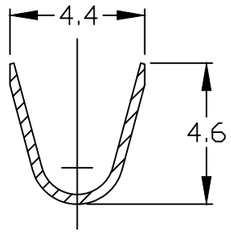


SECTION B-B

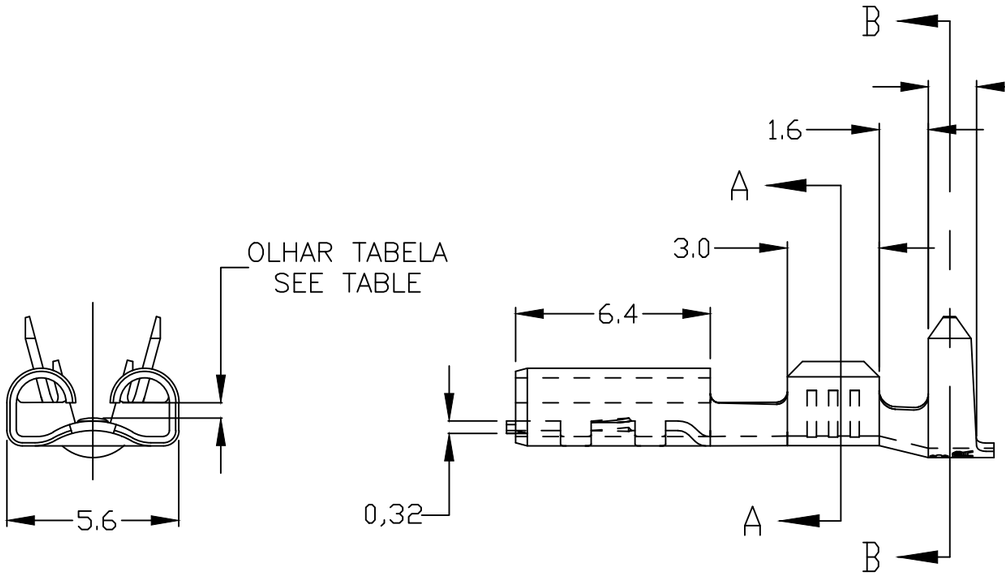


1 — PEÇA SOLTA - VER DESENHO 444201.

1 — LOOSE PIECE - SEE DRAWING 444201.

2 — LOCALIZAÇÃO DO DIMPLE-3,0mm. PARA O PN.1-881623-0.

2 — DIMPLE LOCATION 3,0mm. FOR PN. 1-881623-0.

3 — OBSOLETE PARTS: OBSOLETE CIS STREAMLINING PER D.RENAUD/D.SINISI

4 — HEAT TREATMENT

| INSERTION AND EXTRACTION REQUIREMENTS | 1 ST ON (N) MAX. | 1 ST OFF (N) MIN. | 6 TH ON (N) MIN. |
|---|---|---|---|
| | 46 | 28 | 15 |

| | PARA LINGUETA | FINISH | MATERIAL | PART NUMBER |
|---|---|---|---|---|
| | 0,5 mm | --/-- | LATÃO/BRASS | 4 1-881623-1 |
| OBSOLETE | ~~0,8 mm~~ | ~~--/--~~ | ~~LATÃO/BRASS~~ | ~~2 1-881623-0~~ |
| | 0,5 mm | ESTANHADO/TIN PLATED | LATÃO/BRASS | 1 881623-9 |
| | 0,5 mm | --/-- | LATÃO/BRASS | 1 881623-8 |
| | ~~OBSOLETE~~ | ~~ESTANHADO/TIN PLATED~~ | ~~LATÃO/BRASS~~ | ~~881623-7~~ |
| OBSOLETE | ~~OBSOLETE~~ | ~~--/--~~ | ~~LATÃO/BRASS~~ | ~~881623-6~~ |
| | ~~0,8 mm~~ | ~~NIQUELADO/NICKEL PLATED~~ | ~~AÇO/STEEL~~ | ~~881623-5~~ |
| 3 | ~~0,8 mm~~ | ~~--/--~~ | ~~AÇO/STEEL~~ | ~~881623-4~~ |
| | ~~0,8 mm~~ | ~~ESTANHADO/TIN PLATED~~ | ~~BRONZE/FOSF~~ | ~~881623-3~~ |
| | 0,8 mm | ESTANHADO/TIN PLATED | LATÃO/BRASS | 1 881623-2 |
| | 0,8 mm | --/-- | LATÃO/BRASS | 1 881623-1 |

THIS DRAWING IS A CONTROLLED DOCUMENT.

DIMENSIONS: mm

TOLERANCES UNLESS OTHERWISE SPECIFIED:
0 PLC ± -
1 PLC ± 0,3
2 PLC ± -
3 PLC ± -
4 PLC ± -
ANGLES ± 1

MATERIAL: VER TABELA

FINISH: VER TABELA

INS. RANGE: ø2,0 - 3,3 mm

WIRE RANGE: 0,5 - 1,0 mm²

| | | |
|---|---|---|
| DWN | MRBRIZ | 10SEP2003 |
| CHK | PLARIA | 10SEP2003 |
| APVD | DOLIVEIRA | - |
| PRODUCT SPEC | - | |
| APPLICATION SPEC | - | |
| WEIGHT | - | |

TE Connectivity

NAME
-
.187 SERIES FASTON REC.
-

| SIZE | CAGE CODE | DRAWING NO | RESTRICTED TO |
|---|---|---|---|
| A3 | 00779 | C-881623 | - |

CUSTOMER DRAWING | SCALE 5:1 | SHEET 1 OF 1 | REV H

**ООО «НИОКРсистемс» -** это оперативные поставки широкого спектра электронных компонентов отечественного и импортного производства напрямую от производителей и с крупнейших мировых складов. Реализуемая нашей компанией продукция насчитывает более полумиллиона наименований.

Благодаря этому наша компания предлагает к поставке практически не ограниченный ассортимент компонентов как оптовыми, мелкооптовыми партиями, так и в розницу.

Благодаря развитой сети поставщиков, помогаем в поиске и приобретении экзотичных или снятых с производства компонентов.

## Наша компания это:

- Гарантия качества поставляемой продукции
- Широкий ассортимент
- Минимальные сроки поставок
- Техническая поддержка
- Подбор комплектации
- Индивидуальный подход
- Гибкое ценообразование
- Работаем по 275 ФЗ

ООО «НИОКР СИТЕМС»
Москва, 125362, Россия, ул. Вишневая, д. 9, к. 1, Блок 104 а и 104 в

Телефон: 8 (495) 268-14-82
Email: n@nsistems.ru

ИНН: 7735154786
ОГРН: 1167746717709