



PLUG

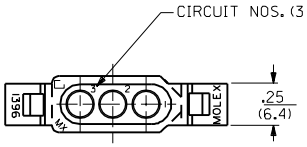

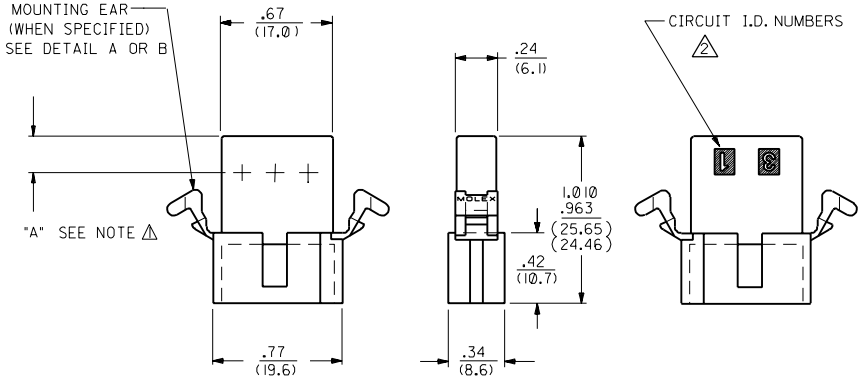


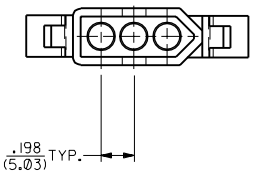


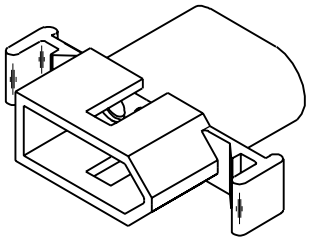



SHOWN ABOVE WITH STANDARD MOUNTING EAR

RECEPTACLE

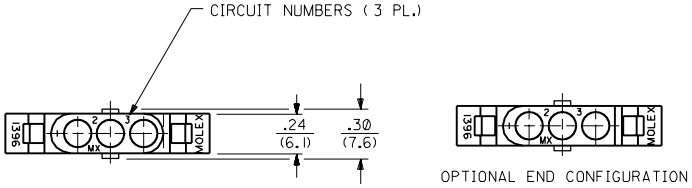

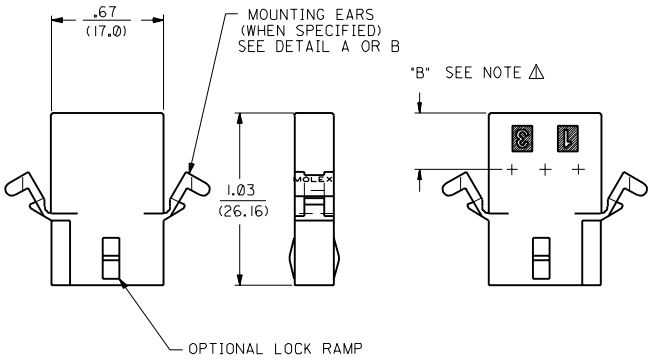

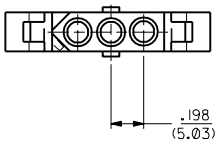

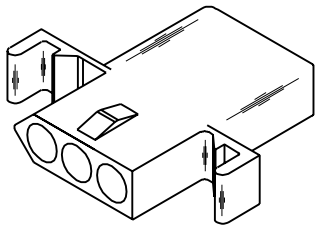

SHOWN WITH STANDARD EAR

LTR.	REV.	SH.	MFG.	REVISIONS
Y3				REVISED PER UCR2000-0583 3/1/00 DDS
Y2				REMOVE -R3, -R5 VER. PER ECN #U6 1479 6-10-96 RW
Y1				X-REMOVE 1396-R4 ECR U3 1583 GC 10/26/93 RW
Y				ADD CKT. I.D. #'S PER ECR U3 0683 GC 5/4/93 RW
X				REV MAT'L SPECS. ECR U2-1491 10-08-92 A.GUZIK
W1				ADD -D VERSIONS. ECR U1 1106 GC 7/25/91 RW
W	2	Y2		REVISE ON CAD ECR #U8 1381 JJS 4-24-88 RW
	1	Y3		

NOTES:
⚠ DIMENSION FROM THE BACK OF HOUSING TO THE END OF THE BRUSH ON THE WIRE INSERTED INTO THE HOUSING
DIM "A"= .256/6.50 FOR 42477 & 42478 TERMINALS
.216/5.49 FOR ALL OTHER .093 TERMINALS
DIM "B"= .377/9.58 FOR 42477 & 42478 TERMINALS
.337/8.56 FOR ALL OTHER .093 TERMINALS

DIMENSIONS SHOWN (METRIC) INCH
UNLESS OTHERWISE SPECIFIED TOLERANCES: ANGULAR ± 1/2°

	INCH	METRIC
3 PLACE	± .010	---
2 PLACE	± .014	± 0.25
1 PLACE	---	± 0.36

DRAFT WHERE APPLICABLE MUST REMAIN WITHIN DIMENSIONS

DRWG. BY JJS | CHK'D. BY RW | APP'D. BY RAS | SCALE 2 : 1

▽ = .0 ▼ = .0 REVISE ONLY ON CAD SYSTEM

TITLE: .093/(2.36) HOUSING, PLUG & RECEPTACLE 3 CIRCUIT, .198/(5.03) ℄

molex MOLEX INCORPORATED LISLE,ILL. 60532 U.S.A. | SHEET NO. 1 of 2 | DATE 4/ 3/88

PART NO. SEE SHEET 2 | DRWG. NO. SD-1396-•

FILE NAME S1396X1.DGN

THIS DRAWING CONTAINS INFORMATION THAT IS PROPRIETARY TO MOLEX INC. AND SHOULD NOT BE USED WITHOUT WRITTEN PERMISSION

DIV. CP | SIZE C

PLUG		RECEPTACLE	
ORDER NO.	ENG. NO.	ORDER NO.	ENG. NO.
03-09-2031	1396-P	03-09-1031	1396-R
03-09-2032	1396-P1	03-09-1032	1396-R1
03-09-7032	1396-P1BK	03-09-1033	1396-R2
03-09-7031	1396-PBK	03-09-6033	1396-R2BK
PRELIMINARY	1396-P-B	03-09-6032	1396-R1BK
		03-09-6031	1396-RBK
		PRELIMINARY	1396-R-B
		PRELIMINARY	1396-R1-B
		03-09-1081	1396-R4

LEGEND:


1396-****-*

P = PLUG
R = RECEPTACLE


BLANK = WITH STANDARD EARS
1 = WITHOUT EARS
2 = RECEPTACLE WITHOUT EARS, WITHOUT LOCK RAMPS
3 = PLUG ONLY, W/ SIDE MOUNT (SEE SD-1396-P3)
4 = WITH PREBENT EARS

COLOR: BLANK=NATURAL COLOR
AM=AMBER BK=BLACK BU=BLUE
BN=BROWN GY=GRAY GN=GREEN
OR=ORANGE RD=RED YW=YELLOW


BLANK = NYLON 6/6, 94V-2
B = NYLON TYPE 6/6, 94V-2, UV STABILIZED

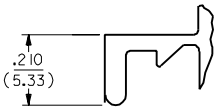


DETAIL A
STANDARD MOUNTING EAR
(SCALE 4:1)

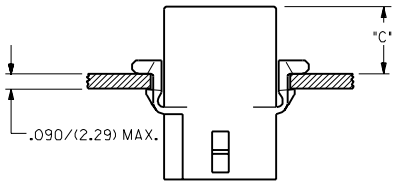

RECOMMENDED PANEL MOUNTING HOLE

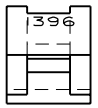

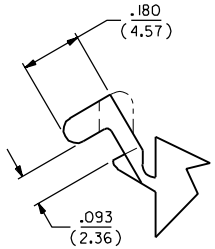

DETAIL B
PREBENT MOUNTING EAR
(SCALE 4:1)

HOUSING	DIM. "A"	DIM. "B"	"C" PREBENT EAR	"C" STANDARD EAR
PLUG	.933/(23.70)	.375/(9.53)	.40/(10.2)	.38/(9.7)
RECEPT.	.830/(21.08)	.312/(7.92)	.41/(10.4)	.39/(9.9)

NOTES:

1. MOLEX PRODUCT SPEC 02-09 APPLIES.
2. CIRCUIT I.D. NUMBERS ON SIDE OF HOUSING APPEAR ON PARTS FROM TOOLS BUILT AFTER 5/4/93.

LTR.	REVISIONS	LTR.	REVISIONS
		Y2	SEE SHEET 1
		Y1	SEE SHEET 1
		Y	SEE SHEET 1
		X	SEE SHEET 1
		W1	SEE SHEET 1
		W	SEE SHEET 1

DIMENSIONS SHOWN (METRIC) INCH
UNLESS OTHERWISE SPECIFIED TOLERANCES: ANGULAR ± 1/2°

	INCH	METRIC
3 PLACE	± .010	---
2 PLACE	± .014	± 0.25
1 PLACE	---	± 0.35

DRAFT WHERE APPLICABLE MUST REMAIN WITHIN DIMENSIONS

DRWG. BY JJS | CHK'D. BY RW | APP'D. BY RAS | SCALE :

▽ = 0 ▼ = 0 REVISE ONLY ON CAD SYSTEM

TITLE
.093/(2.36) HOUSINGS
PLUG & RECEPTACLE
3 CIRCUIT, .198/(5.03)℄

molex MOLEX INCORPORATED LISLE,ILL. 60532 U.S.A.

SHEET NO. 2 | DATE 4/8/88


PART NO. SEE CHART | DRWG. NO. SD-1396-*


FILE NAME S1396X2.DGN

THIS DRAWING CONTAINS INFORMATION THAT IS PROPRIETARY TO MOLEX INC. AND SHOULD NOT BE USED WITHOUT WRITTEN PERMISSION

DIV. CP | SIZE C


1396

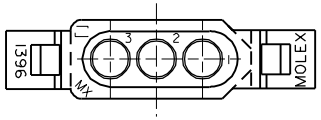


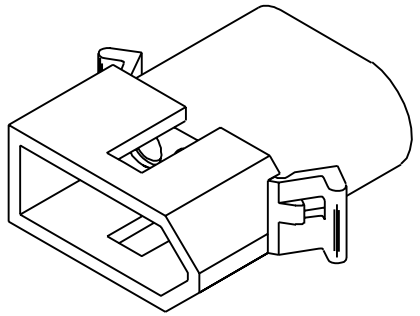



PLUG


MT'G EARS (表参照)
参照 DETAIL A

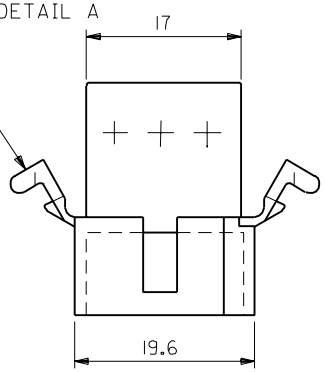

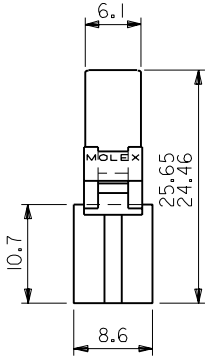


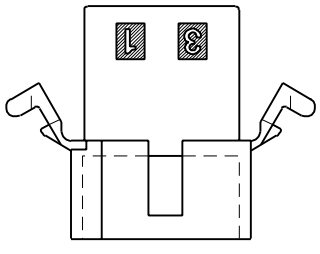


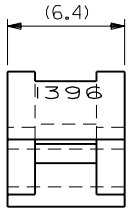

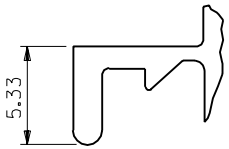

DETAIL A
(SCALE 4:1)

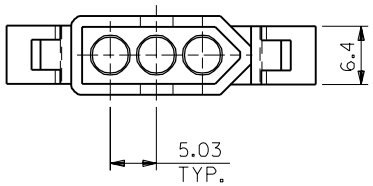

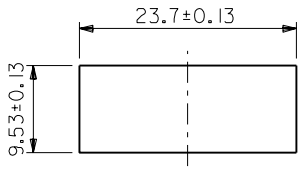

パネル取付穴寸法
(パネル厚 2.29最大)

1396P1	03-09-2032	無 WITHOUT
1396P	03-09-2031	有 WITH
ENG. NO.	EDP NO.	MT'G EARS

DWG. NO. SD-1396-002

DO NOT SCALE DRAWING

EC NO. DRWN: CH'K: APPR:	EC NO. DRWN: CH'K: APPR:	EC NO. DRWN: CH'K: APPR:	EC NO. DRWN: CH'K: APPR:	RELEASED EC NO. JC2001-0078 DRWN: K.KOHAMA '00/08/28 CH'K: T.YAMAGUCHI APPR: M.FUKUSHIMA	DESCRIPTION
				0	REV

MATERIAL 材料: NYLON66 94V-2
FINISH 仕上げ:
WIRE RANGE 適用電線範囲:
INS. RANGE 被覆外径:

GENERAL TOLERANCES: (UNLESS SPECIFIED) 一般公差

10 UNDER 未満	±0.25 ~~±0.2~~
10 OVER 以上 30 UNDER 未満	±0.3 ~~±0.25~~
30 OVER 以上	±0.35 ~~±0.3~~
ANGLE 角度	±3°

SCALE 2 : 1
DESIGN UNITS ☒mm ☐INCH
THIRD ANGLE PROJECTION
DIMENSIONS: ☐mm/INCH ☐INCH/mm ☒mm ONLY
SHT REV
REVISE ON CAD ONLY

DRAWN BY & DATE K.KOHAMA '00/08/28
CHECKED BY & DATE T.YAMAGUCHI '00/08/28
APPROVED BY & DATE M.FUKUSHIMA '00/08/28
CAD FILENAME 1396002.S01

TITLE: 3 CIRCUITS PLUG HSG (0.093 DIA TERMINAL)

molex MOLEX INCORPORATED

MATERIAL NO. SEE NOTES
DRAWING NO. SD-1396-002
SHEET NO. 1 OF 1

THIS DRAWING CONTAINS INFORMATION THAT IS PROPRIETARY TO MOLEX INCORPORATED AND SHOULD NOT BE USED WITHOUT WRITTEN PERMISSION.

SIZE B

1396002.S01

ООО «НИОКРсистемс» - это оперативные поставки широкого спектра электронных компонентов отечественного и импортного производства напрямую от производителей и с крупнейших мировых складов. Реализуемая нашей компанией продукция насчитывает более полумиллиона наименований.

Благодаря этому наша компания предлагает к поставке практически не ограниченный ассортимент компонентов как оптовыми, мелкооптовыми партиями, так и в розницу.

Благодаря развитой сети поставщиков, помогаем в поиске и приобретении экзотичных или снятых с производства компонентов.

Наша компания это:

- Гарантия качества поставляемой продукции
- Широкий ассортимент
- Минимальные сроки поставок
- Техническая поддержка
- Подбор комплектации
- Индивидуальный подход
- Гибкое ценообразование
- Работаем по 275 ФЗ

ООО «НИОКР СИТЕМС»
Москва, 125362, Россия, ул. Вишневая, д. 9, к. 1, Блок 104 а и 104 в

Телефон: 8 (495) 268-14-82
Email: n@nsistems.ru

ИНН: 7735154786
ОГРН: 1167746717709