

THIS DRAWING IS UNPUBLISHED. RELEASED FOR PUBLICATION -,- .
© COPYRIGHT - By - ALL RIGHTS RESERVED.

LOC	DIST
AD	00


REVISIONS

P	LTR	DESCRIPTION	DATE	DWN	APVD
	V3	REVISED PER ECO-11-004820	11MAR11	RK	HMR

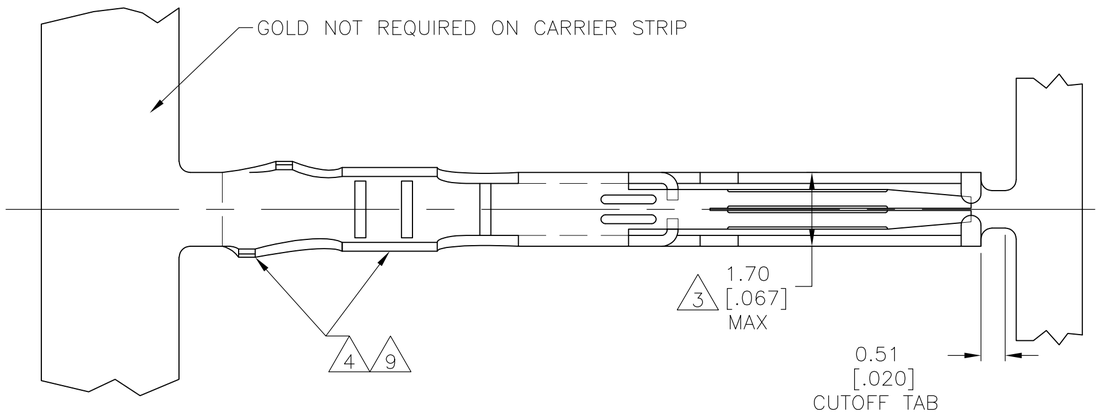


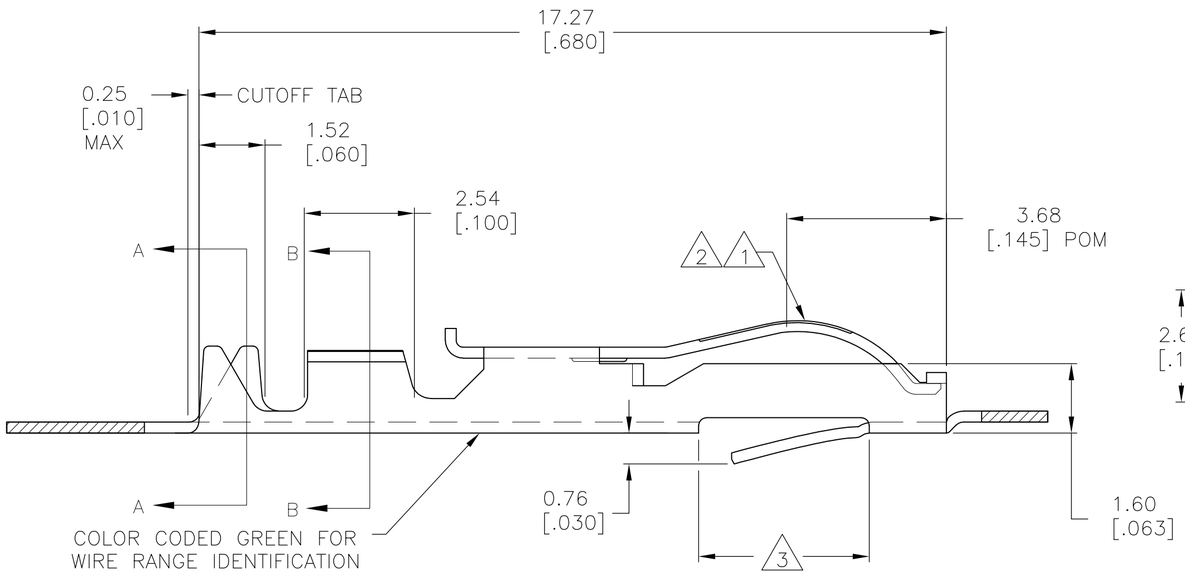

1. .000030 GOLD OVER .000030 NICKEL IN CONTACT AREA.
2. .000015 GOLD OVER .000030 NICKEL IN CONTACT AREA.
3. .067 MAX ALLOWED IN LOCKING LANCE AREA
4. TIN-LEAD IN CRIMP AREA.
5. OBSOLETE
6. .000050 GOLD OVER .000050 NICKEL IN CONTACT AREA. REMAINDER OF CONTACT GOLD FLASH OVER NICKEL.
7. .000015 GOLD OVER .000030 NICKEL IN CONTACT AREA. REMAINDER OF CONTACT GOLD FLASH OVER NICKEL.
8. UNPLATED PARTS IN STRIP FORM REELED ON CORRUGATED REEL FOR SALABLE PART.
9. TIN PLATE IN CRIMP AREA
10. OBSOLETE PARTS: OBSOLETE CIS STREAMLINING PER D.RENAUD/D.SINISI

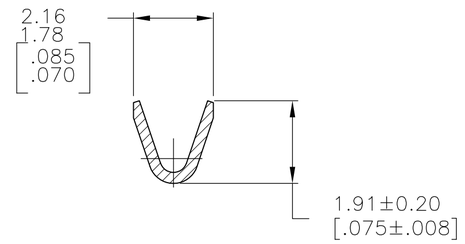

SECTION B-B
WIRE RANGE
#24-#20 AWG

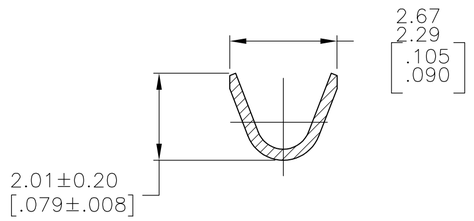

SECTION A-A
INSULATION RANGE
.060-.048 DIA

	5-583853-3	-	1 9	5-583853-5
10 OBSOLETE	5-583853-2	~~5-583853-7~~	2 9	5-583853-4
	1-583853-3	-	8	1-583853-1
OBSOLETE	1-583853-0	~~1-583853-2~~	7	1-583853-1
	583853-8	-	6	583853-9
OBSOLETE	583853-3	~~583853-6~~	1 4	583853-5
10 OBSOLETE	583853-2	~~583853-7~~	2 4	583853-4
	STRIP PART # STD REELING LEFT TO RIGHT	STRIP PART # REELING RIGHT TO LEFT	FINISH	LOOSE PIECE

583853

THIS DRAWING IS A CONTROLLED DOCUMENT.

DIMENSIONS: mm [INCHES]

TOLERANCES UNLESS OTHERWISE SPECIFIED:
0 PLC ± -
1 PLC ± -
2 PLC ± -
3 PLC ± .005
4 PLC ± -
ANGLES ± -

MATERIAL: PHOS BRONZE
FINISH: SEE TABLE

DWN A. STAUB BG 02AUG93
CHK H. ROSE 18FEB94
APVD H. ROSE 18FEB94
PRODUCT SPEC —
APPLICATION SPEC —
WEIGHT —

TE Connectivity

NAME: CONTACT-TWIN LEAF (CRIMP-SNAP)
—

SIZE	CAGE CODE	DRAWING NO	RESTRICTED TO
A2	00779	C-583853	—

CUSTOMER DRAWING | SCALE 10:1 | SHEET 1 OF 1 | REV V3

ООО «НИОКРсистемс» - это оперативные поставки широкого спектра электронных компонентов отечественного и импортного производства напрямую от производителей и с крупнейших мировых складов. Реализуемая нашей компанией продукция насчитывает более полумиллиона наименований.

Благодаря этому наша компания предлагает к поставке практически не ограниченный ассортимент компонентов как оптовыми, мелкооптовыми партиями, так и в розницу.

Благодаря развитой сети поставщиков, помогаем в поиске и приобретении экзотичных или снятых с производства компонентов.

Наша компания это:

- Гарантия качества поставляемой продукции
- Широкий ассортимент
- Минимальные сроки поставок
- Техническая поддержка
- Подбор комплектации
- Индивидуальный подход
- Гибкое ценообразование
- Работаем по 275 ФЗ

ООО «НИОКР СИТЕМС»
Москва, 125362, Россия, ул. Вишневая, д. 9, к. 1, Блок 104 а и 104 в

Телефон: 8 (495) 268-14-82
Email: n@nsistems.ru

ИНН: 7735154786
ОГРН: 1167746717709