

THIS DRAWING IS UNPUBLISHED. RELEASED FOR PUBLICATION –,– .
© COPYRIGHT – By – ALL RIGHTS RESERVED.

LOC	DIST
AF	50


REVISIONS


P	LTR	DESCRIPTION	DATE	DWN	APVD
	P3	REVISED PER ECR–11–009033	05MAY11	HMR	KR

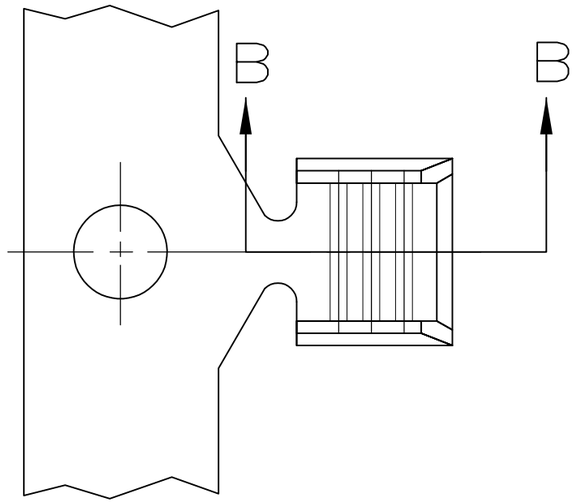

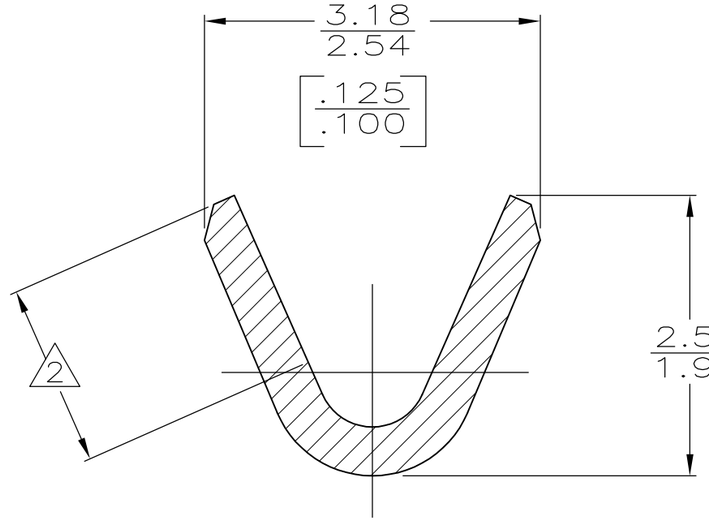

SECTION A–A
SCALE 20:1

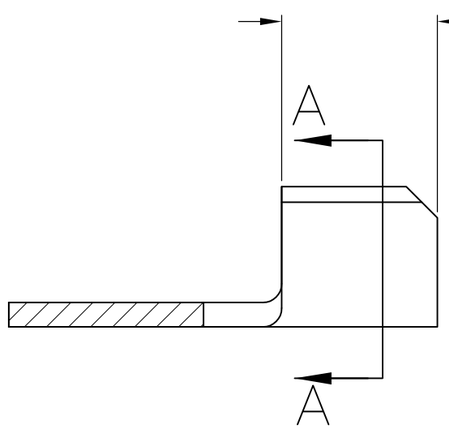

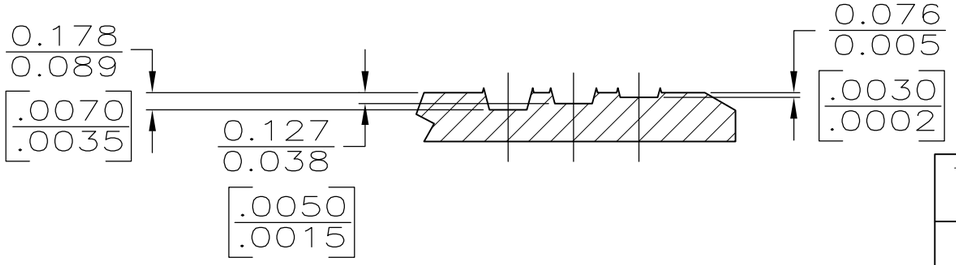

SECTION B–B
SCALE 20:1

1 CONTINUOUS STRIP ON REEL.

2 SERRATION DEPTH SHOULD BE MEASURED IN AN AREA FREE FROM FORMING.

3 0.00254 [.000100] MIN TIN PLATE.

4 0.0038[.000015] MIN GOLD PLATE OVER 0.00127[.000050] MIN NICKEL UNDERPLATE.

5 GOLD PLATE IS ON WIRE BARREL ONLY.

6 REELING: PLASTIC REELS.

7 PREPRODUCTION – FASR REQUIRED.

FINISH	REELING	WIRE RANGE	PART NO
3	REVERSE	400–1300 CMA	7 62194–6
3	STANDARD 6		62194–5
5 4	STANDARD		62194–4
OBSOLETE 3	REVERSE		~~62194–3~~
3	STANDARD		62194–2
OBSOLETE			~~62194–1~~

THIS DRAWING IS A CONTROLLED DOCUMENT.

DIMENSIONS: INCHES

TOLERANCES UNLESS OTHERWISE SPECIFIED:

0 PLC	± –
1 PLC	± –
2 PLC	± 0.25 [.010]
3 PLC	± –
4 PLC	± –
ANGLES	± –

MATERIAL: 082 BRASS

FINISH: SEE TABLE

DWN PHIL FORTNEY 7/27/93
CHK MS FEHER 7/27/93
APVD D SCHWENK 7/27/93
PRODUCT SPEC —
APPLICATION SPEC —
WEIGHT —

TE Connectivity

NAME: SPLICE, AMPLIVAR,™ MINIATURE —

SIZE	CAGE CODE	DRAWING NO	RESTRICTED TO
A3	00779	C-62194	—

CUSTOMER DRAWING | SCALE 10:1 | SHEET 1 OF 1 | REV P3

ООО «НИОКРсистемс» - это оперативные поставки широкого спектра электронных компонентов отечественного и импортного производства напрямую от производителей и с крупнейших мировых складов. Реализуемая нашей компанией продукция насчитывает более полумиллиона наименований.

Благодаря этому наша компания предлагает к поставке практически не ограниченный ассортимент компонентов как оптовыми, мелкооптовыми партиями, так и в розницу.

Благодаря развитой сети поставщиков, помогаем в поиске и приобретении экзотичных или снятых с производства компонентов.

Наша компания это:

- Гарантия качества поставляемой продукции
- Широкий ассортимент
- Минимальные сроки поставок
- Техническая поддержка
- Подбор комплектации
- Индивидуальный подход
- Гибкое ценообразование
- Работаем по 275 ФЗ

ООО «НИОКР СИТЕМС»
Москва, 125362, Россия, ул. Вишневая, д. 9, к. 1, Блок 104 а и 104 в

Телефон: 8 (495) 268-14-82
Email: n@nsistems.ru

ИНН: 7735154786
ОГРН: 1167746717709