

THIS DRAWING IS UNPUBLISHED. RELEASED FOR PUBLICATION – –, .
© COPYRIGHT – By – ALL RIGHTS RESERVED.


LOC	DIST
CM	00

REVISIONS

P	LTR	DESCRIPTION	DATE	DWN	APVD
	N	REVISED PER ECO–12–007609	03AUG12	KH	SM

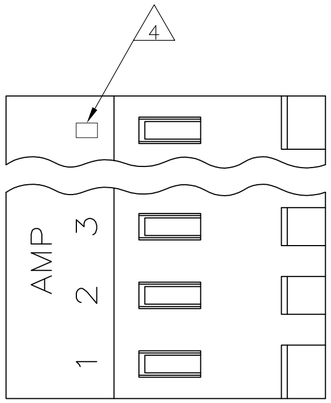

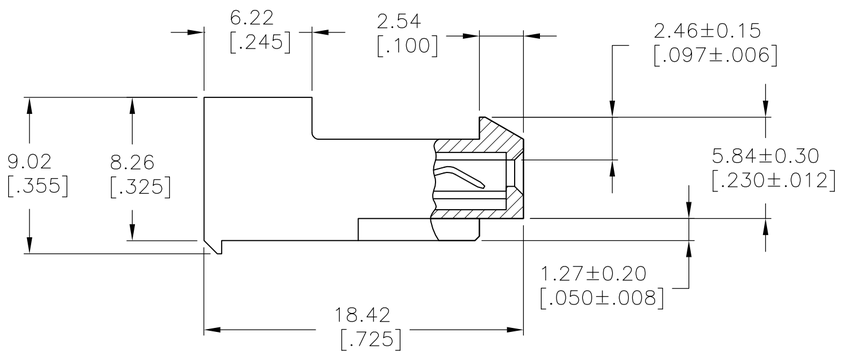

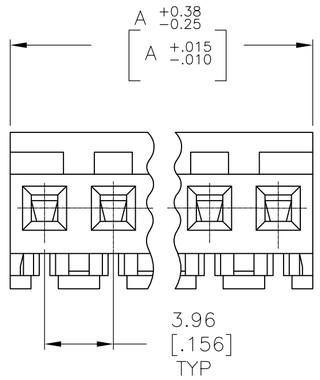

DIM A	NO. OF CIRCUITS	PART NO.
95.10[3.744]	24	5–640426–4
91.13[3.588]	23	5–640426–3
87.17[3.432]	22	5–640426–2
83.21[3.276]	21	5–640426–1
79.25[3.120]	20	5–640426–0
75.29[2.964]	19	4–640426–9
71.32[2.808]	18	4–640426–8
67.36[2.652]	17	4–640426–7
63.40[2.496]	16	4–640426–6
59.44[2.340]	15	4–640426–5
55.47[2.184]	14	4–640426–4
51.51[2.028]	13	4–640426–3
47.55[1.872]	12	4–640426–2
43.59[1.716]	11	4–640426–1
39.62[1.560]	10	4–640426–0
35.66[1.404]	9	3–640426–9
31.70[1.248]	8	3–640426–8
27.74[1.092]	7	3–640426–7
23.77[.936]	6	3–640426–6
19.81[.780]	5	3–640426–5
15.85[.624]	4	3–640426–4
11.89[.468]	3	3–640426–3
7.92[.312]	2	3–640426–2
95.10[3.744]	24	2–640426–4
7 SUPERSEDED BY 5–640426–3	91.13[3.588]	23	~~2–640426–3~~
87.17[3.432]	22	2–640426–2
7 SUPERSEDED BY 5–640426–1	83.21[3.276]	21	~~2–640426–1~~
79.25[3.120]	20	2–640426–0
7 SUPERSEDED BY 4–640426–9	75.29[2.964]	19	~~1–640426–9~~
71.32[2.808]	18	1–640426–8
7 SUPERSEDED BY 4–640426–7	67.36[2.652]	17	~~1–640426–7~~
63.40[2.496]	16	1–640426–6
59.44[2.340]	15	1–640426–5
55.47[2.184]	14	1–640426–4
51.51[2.028]	13	1–640426–3
47.55[1.872]	12	1–640426–2
43.59[1.716]	11	1–640426–1
39.62[1.560]	10	1–640426–0
35.66[1.404]	9	640426–9
31.70[1.248]	8	640426–8
27.74[1.092]	7	640426–7
23.77[.936]	6	640426–6
19.81[.780]	5	640426–5
15.85[.624]	4	640426–4
11.89[.468]	3	640426–3
7.92[.312]	2	640426–2

640426

1 MATERIAL: CONNECTOR – NYLON UL94–V2
CONTACTS – 0.30 [.012] THICK COPPER ALLOY
(BRIGHT TIN–LEAD 0.00203 [.000080] MIN. THICK FOR CONTACTS 640426–2 THRU 2–640426–4).
(MATTE WHISKER MITIGATED TIN PLATE 0.00203 [.000080] MIN. THICKNESS OVER NICKEL UNDERPLATE FOR CONTACTS 3–640426–2 THRU 5–640426–4).

2 CONTACTS ACCEPT 18 AWG WIRE WITH 2.41 [.095] MAX INSULATION DIAMETER.

3 CONTACTS MUST ACCEPT 1.14±0.03 [.045±.001] POST AND REMAIN LOCKED IN POSITION.

4 IDENTIFICATION NUMBER FOR LAST CIRCUIT MAY NOT APPEAR ON ALL ASSEMBLIES.

5 DIMENSIONS IN BRACKETS ARE IN INCHES.

6 HOUSING FEATURES ARE: CLOSED END WITH LOCKING RAMP.

7 OBSOLETE PARTS: OBSOLETE CIS STREAMLINING PER D.RENAUD/D.SINISI

8 ORANGE COLOR STRIPE ON HOUSING (NOT SHOWN) MAY RUN DOWN BETWEEN RIBS.

METRIC

THIS DRAWING IS A CONTROLLED DOCUMENT.

DIMENSIONS: mm [INCHES]

TOLERANCES UNLESS OTHERWISE SPECIFIED:
0 PLC ± –
1 PLC ± –
2 PLC ± –
3 PLC ± 0.13 [.005]
4 PLC ± –
ANGLES ± –

MATERIAL 1
FINISH 1

DWN	S. CARPENTER	26JUN2003
CHK	D. BOSSI	26JUN2003
APVD	D. BOSSI	26JUN2003
PRODUCT SPEC	108–1051	
APPLICATION SPEC	114–1020	
WEIGHT	–	

TE Connectivity

NAME: MTA 156 CONNECTOR ASSEMBLY, 18 AWG, STANDARD
–

SIZE	CAGE CODE	DRAWING NO	RESTRICTED TO
A2	00779	C–640426	–

CUSTOMER DRAWING | SCALE 4:1 | SHEET 1 OF 1 | REV N

ООО «НИОКРсистемс» - это оперативные поставки широкого спектра электронных компонентов отечественного и импортного производства напрямую от производителей и с крупнейших мировых складов. Реализуемая нашей компанией продукция насчитывает более полумиллиона наименований.

Благодаря этому наша компания предлагает к поставке практически не ограниченный ассортимент компонентов как оптовыми, мелкооптовыми партиями, так и в розницу.

Благодаря развитой сети поставщиков, помогаем в поиске и приобретении экзотичных или снятых с производства компонентов.

Наша компания это:

- Гарантия качества поставляемой продукции
- Широкий ассортимент
- Минимальные сроки поставок
- Техническая поддержка
- Подбор комплектации
- Индивидуальный подход
- Гибкое ценообразование
- Работаем по 275 ФЗ

ООО «НИОКР СИТЕМС»
Москва, 125362, Россия, ул. Вишневая, д. 9, к. 1, Блок 104 а и 104 в

Телефон: 8 (495) 268-14-82
Email: n@nsistems.ru

ИНН: 7735154786
ОГРН: 1167746717709