DRAWING MADE IN THIRD ANGLE PROJECTION

THIS DRAWING IS UNPUBLISHED. RELEASED FOR PUBLICATION ,19 .
© COPYRIGHT 19 BY AMP INCORPORATED. ALL INTERNATIONAL RIGHTS RESERVED.

LOC	DIST	P	F
AF	50		

REVISIONS				
ZONE	LTR	DESCRIPTION	DATE	APPD
	G1	REVISED PER ECR-12-022060	26DEC12	CX-LL


1 CONTINUOUS STRIP ON REELS WITH TERMINALS LOCATED ON 5.59±0.08 [.220±.003] CENTERS.

△2 SLOT ACCEPTS 0.36-0.57 mm [#27-#23] AWG COPPER MAGNET WIRE.

△3 MATES WITH STANDARD MAG-MATE STYLED POKE-IN TAB TERMINAL.

4? 0.002032 [.000080] MIN TIN OVER 0.00127 [.000050] MIN NICKEL.

5? 0.002032 [.000080] MIN TIN.

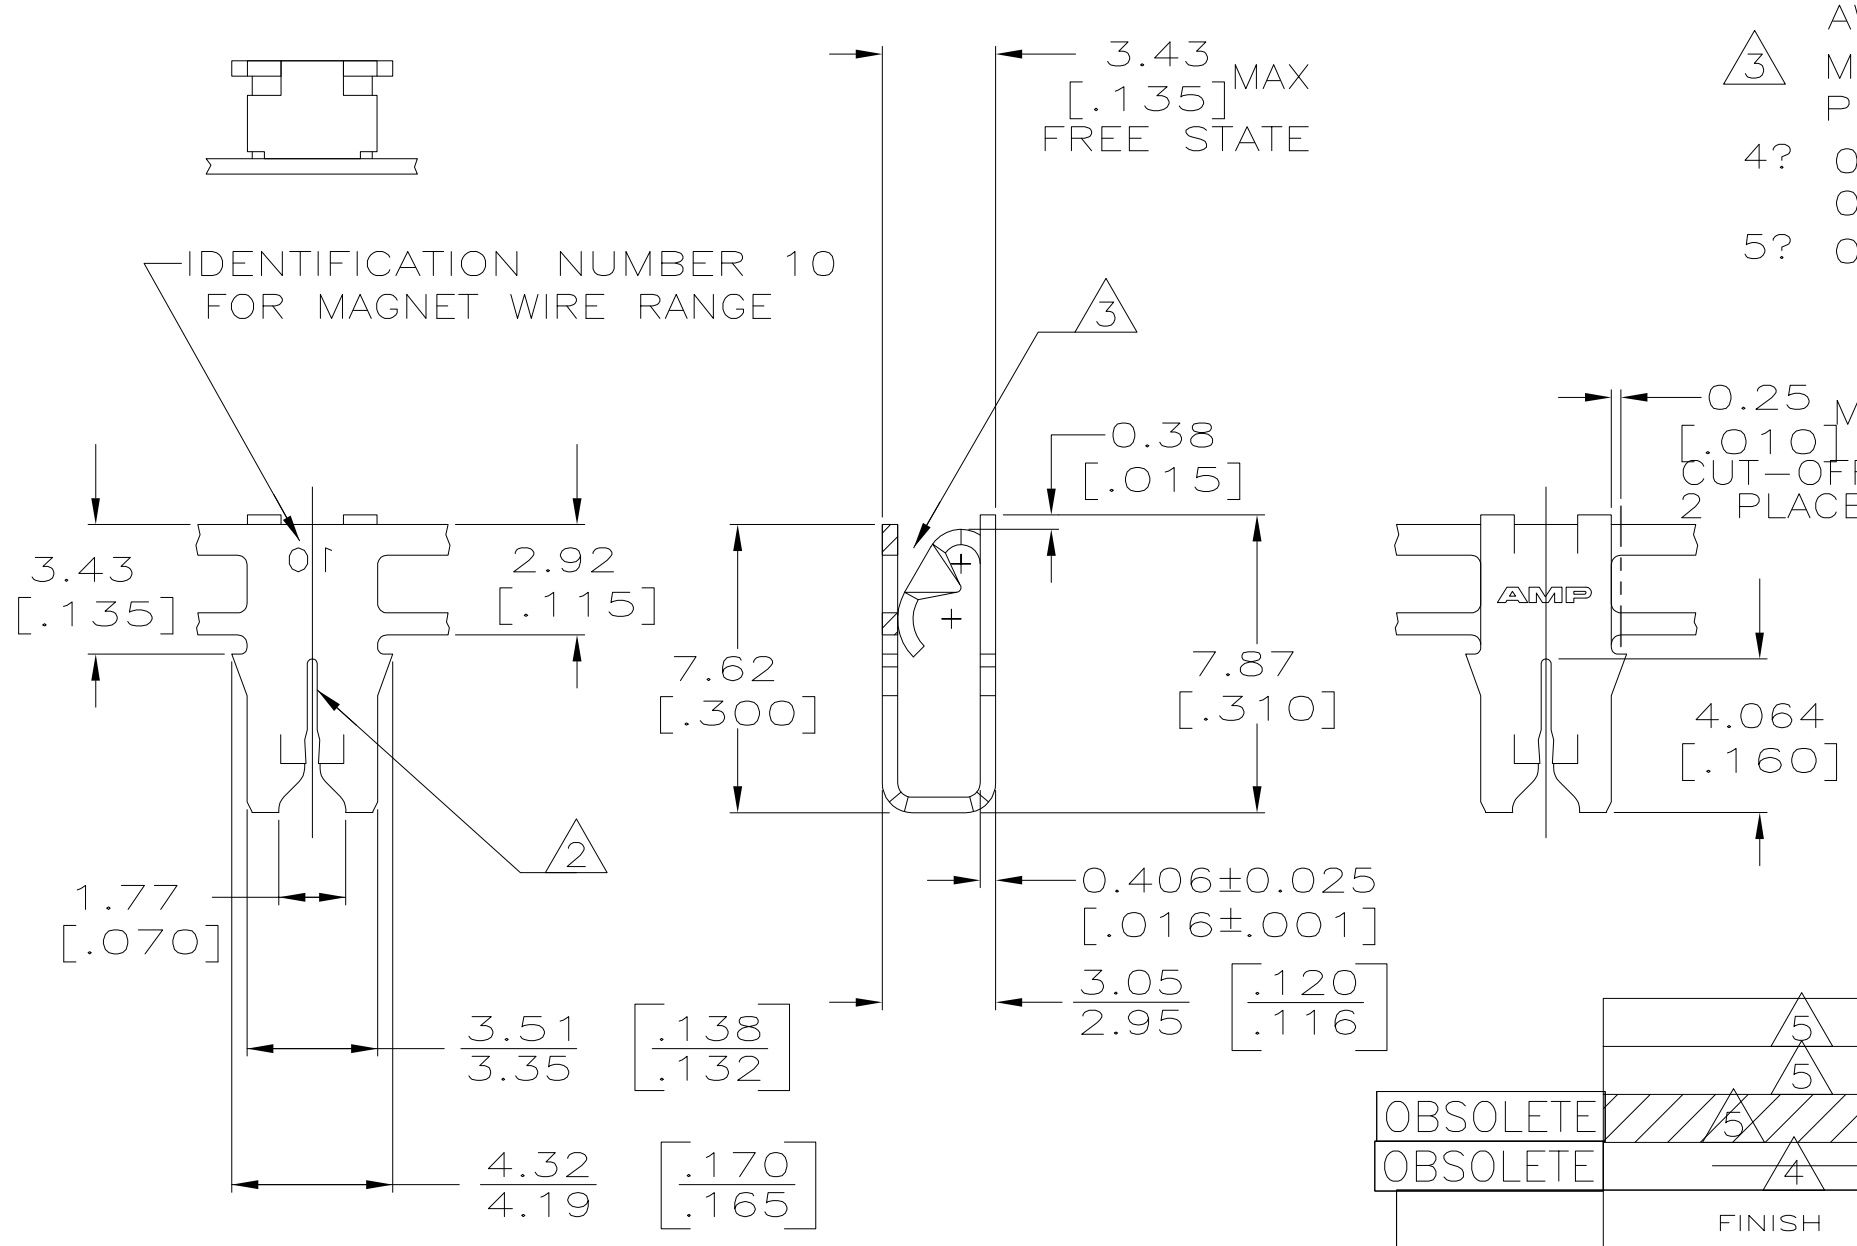

	FINISH	MATERIAL	PART NO
5		H04 PHOS. BRONZE	1-63551-3
5		1-63551-3	63551-3
OBSOLETE 5		~~4M BRASS~~	~~63551-2~~
OBSOLETE 4		~~4M BRASS~~	~~63551-1~~

DO NOT SCALE PRINT.
UNLESS SPECIFIED
DIMENSIONS IN mm [INCHES]
TOLERANCES ON:
2 PLC DEC ± -
3 PLC DEC ± 0.25 [.010]
ANGLES ± -

MATERIAL: SEE TABLE

FINISH: SEE TABLE

DR 8/21/89 MICHAEL S. FEHER
CHK 8/23/89 JR RUTH
APPD 8/23/89 DF DECKER
APPD 8/23/89 TL SHUTTER
PRODUCT SPEC 108-2012
APPLICATION SPEC 114-2046
WEIGHT -

AMP INCORPORATED
Harrisburg, Pa. 17105

NAME
SPECIAL LEAF CONTACT, 300 SERIES MAG-MATE™

SIZE	CAGE CODE	DRAWING NO
B	00779	63551

SCALE 5:1 SHEET 1 OF 1

METRIC

Translated 020830.170326 (YYMMDD.HHMMSS) from Computervision, Inc., Medusa Revision 12.2.5T

CUSTOMER DRAWING

ООО «НИОКРсистемс» - это оперативные поставки широкого спектра электронных компонентов отечественного и импортного производства напрямую от производителей и с крупнейших мировых складов. Реализуемая нашей компанией продукция насчитывает более полумиллиона наименований.

Благодаря этому наша компания предлагает к поставке практически не ограниченный ассортимент компонентов как оптовыми, мелкооптовыми партиями, так и в розницу.

Благодаря развитой сети поставщиков, помогаем в поиске и приобретении экзотичных или снятых с производства компонентов.

Наша компания это:

- Гарантия качества поставляемой продукции
- Широкий ассортимент
- Минимальные сроки поставок
- Техническая поддержка
- Подбор комплектации
- Индивидуальный подход
- Гибкое ценообразование
- Работаем по 275 ФЗ

ООО «НИОКР СИТЕМС»
Москва, 125362, Россия, ул. Вишневая, д. 9, к. 1, Блок 104 а и 104 в

Телефон: 8 (495) 268-14-82
Email: n@nsistems.ru

ИНН: 7735154786
ОГРН: 1167746717709