

THIS DRAWING IS UNPUBLISHED. RELEASED FOR PUBLICATION AUG ,2006.
© COPYRIGHT 2009 BY TYCO ELECTRONICS CORPORATION. ALL RIGHTS RESERVED.


LOC	DIST
DW	—

REVISIONS


P	LTR	DESCRIPTION	DATE	DWN	APVD
	C1	REVISED (ECR-10-025473)	13DEC10	JL	WK

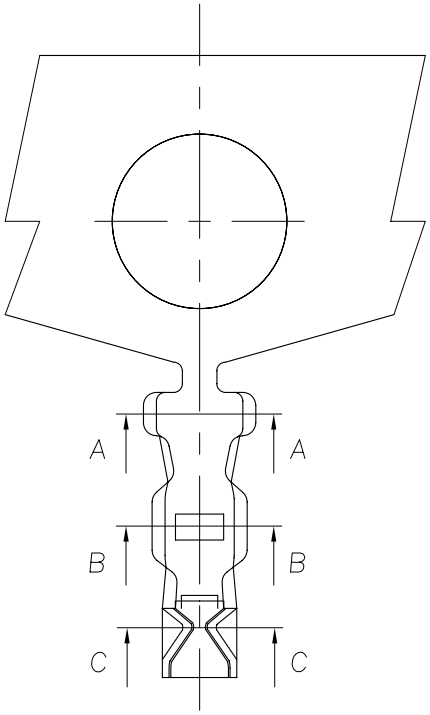

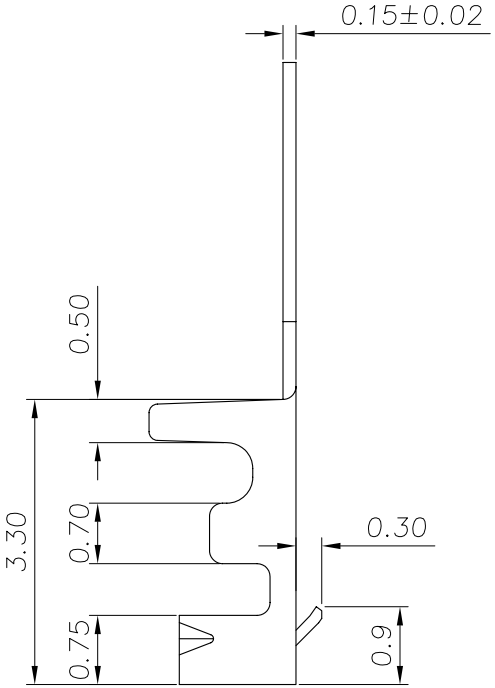


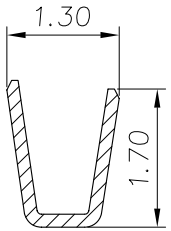

SEC A–A

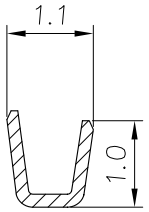

SEC B–B

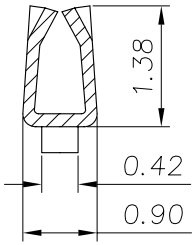

SEC C–C

NOTE:
1. MATERIAL:
   TERMINAL: PHOSPHOR BRONZE.
2. FINISH:
   THICKNESS : PLEASE SEE TABLE.
   (A) 440147-1: TIN-LEAD PLATE AND 1.27um MIN. NICKEL UNDERPLATE OVER ALL.
   (B) 440147-2: GOLD PLATE IN CONTACT AREA, 1.27um MIN. NICKEL UNDERPLATE OVER ALL.
3. APPLY HOUSING PART NO: X-440146-X.
4. APPLICATION SPECIFICATION: 114-57016.
5. APPLICABLE WIRE RANGE: AWG #28-#32.
6. REPLACEMENT P/N: 1734193-1 (LEAD-FREE)

	TIN-LEAD PLATING	GOLD PLATING	PART NUMBER
		0.76μm	440147-2
6. OBSOLETE	~~2.0μm~~		~~440147-1~~

THIS DRAWING IS A CONTROLLED DOCUMENT.

DIMENSIONS: MM

TOLERANCES UNLESS OTHERWISE SPECIFIED:
0 PLC ± –
1 PLC ± 0.15
2 PLC ± 0.10
3 PLC ± 0.05
4 PLC ± –
ANGLES ± 3°

MATERIAL: SEE NOTE
FINISH: SEE NOTE

DWN O. HU 29JUL2003
CHK A. WU 29JUL2003
APVD J. CHENG 29JUL2003
PRODUCT SPEC 108-57225
APPLICATION SPEC 501-57229
WEIGHT –

Tyco Electronics
Tyco Electronics Corporation
Taipei, Taiwan

NAME: WIRE TO BOARD SOCKET, TERMINAL

SIZE	CAGE CODE	DRAWING NO	RESTRICTED TO
A3	00779	C-440147	–


CUSTOMER DRAWING | SCALE — | SHEET 1 OF 2 | REV C1

THIS DRAWING IS UNPUBLISHED. RELEASED FOR PUBLICATION AUG ,2006.
© COPYRIGHT 2009 BY TYCO ELECTRONICS CORPORATION. ALL RIGHTS RESERVED.

LOC	DIST
DW	—

REVISIONS

P	LTR	DESCRIPTION	DATE	DWN	APVD
		SEE SHEET 1.			

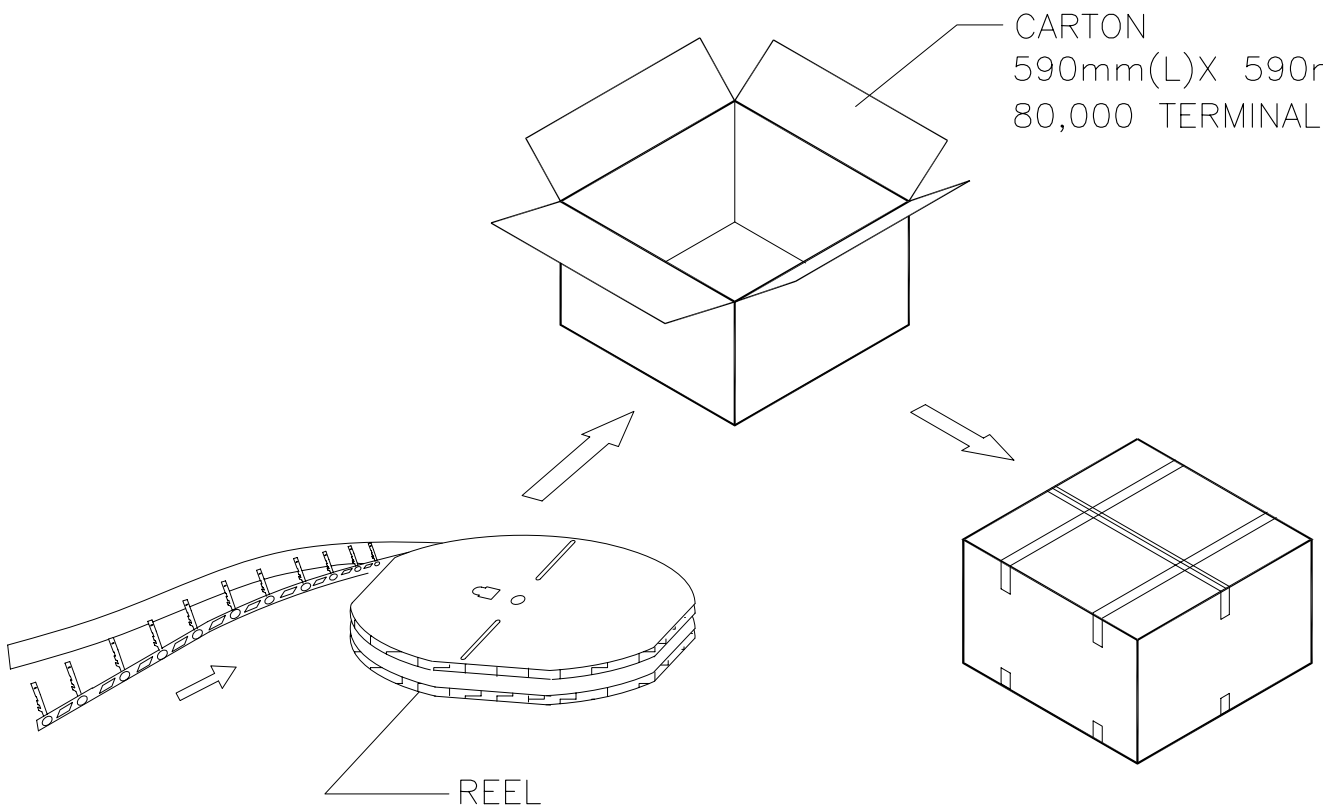

THIS DRAWING IS A CONTROLLED DOCUMENT.

DIMENSIONS: MM

TOLERANCES UNLESS OTHERWISE SPECIFIED:
0 PLC ± –
1 PLC ± –
2 PLC ± –
3 PLC ± –
4 PLC ± –
ANGLES ± –

MATERIAL –

FINISH –

DWN
CHK
APVD
PRODUCT SPEC —
APPLICATION SPEC —
WEIGHT —

Tyco Electronics
Tyco Electronics Corporation
Taipei, Taiwan

NAME
WIRE TO BOARD SOCKET, TERMINAL

SIZE	CAGE CODE	DRAWING NO	RESTRICTED TO
A3	00779	C-440147	—

CUSTOMER DRAWING | SCALE — | SHEET 2 OF 2 | REV C1

Стандарт Электрон Связь

Мы молодая и активно развивающаяся компания в области поставок электронных компонентов. Мы поставляем электронные компоненты отечественного и импортного производства напрямую от производителей и с крупнейших складов мира.

Благодаря сотрудничеству с мировыми поставщиками мы осуществляем комплексные и плановые поставки широчайшего спектра электронных компонентов.

Собственная эффективная логистика и склад в обеспечивает надежную поставку продукции в точно указанные сроки по всей России.

Мы осуществляем техническую поддержку нашим клиентам и предпродажную проверку качества продукции. На все поставляемые продукты мы предоставляем гарантию .

Осуществляем поставки продукции под контролем ВП МО РФ на предприятия военно-промышленного комплекса России , а также работаем в рамках 275 ФЗ с открытием отдельных счетов в уполномоченном банке. Система менеджмента качества компании соответствует требованиям ГОСТ ISO 9001.

Минимальные сроки поставки, гибкие цены, неограниченный ассортимент и индивидуальный подход к клиентам являются основой для выстраивания долгосрочного и эффективного сотрудничества с предприятиями радиоэлектронной промышленности, предприятиями ВПК и научно-исследовательскими институтами России.

С нами вы становитесь еще успешнее!

Наши контакты:

Телефон: +7 812 627 14 35

Электронная почта: sales@st-electron.ru

Адрес: 198099, Санкт-Петербург, Промышленная ул, дом № 19, литера Н, помещение 100-Н Офис 331